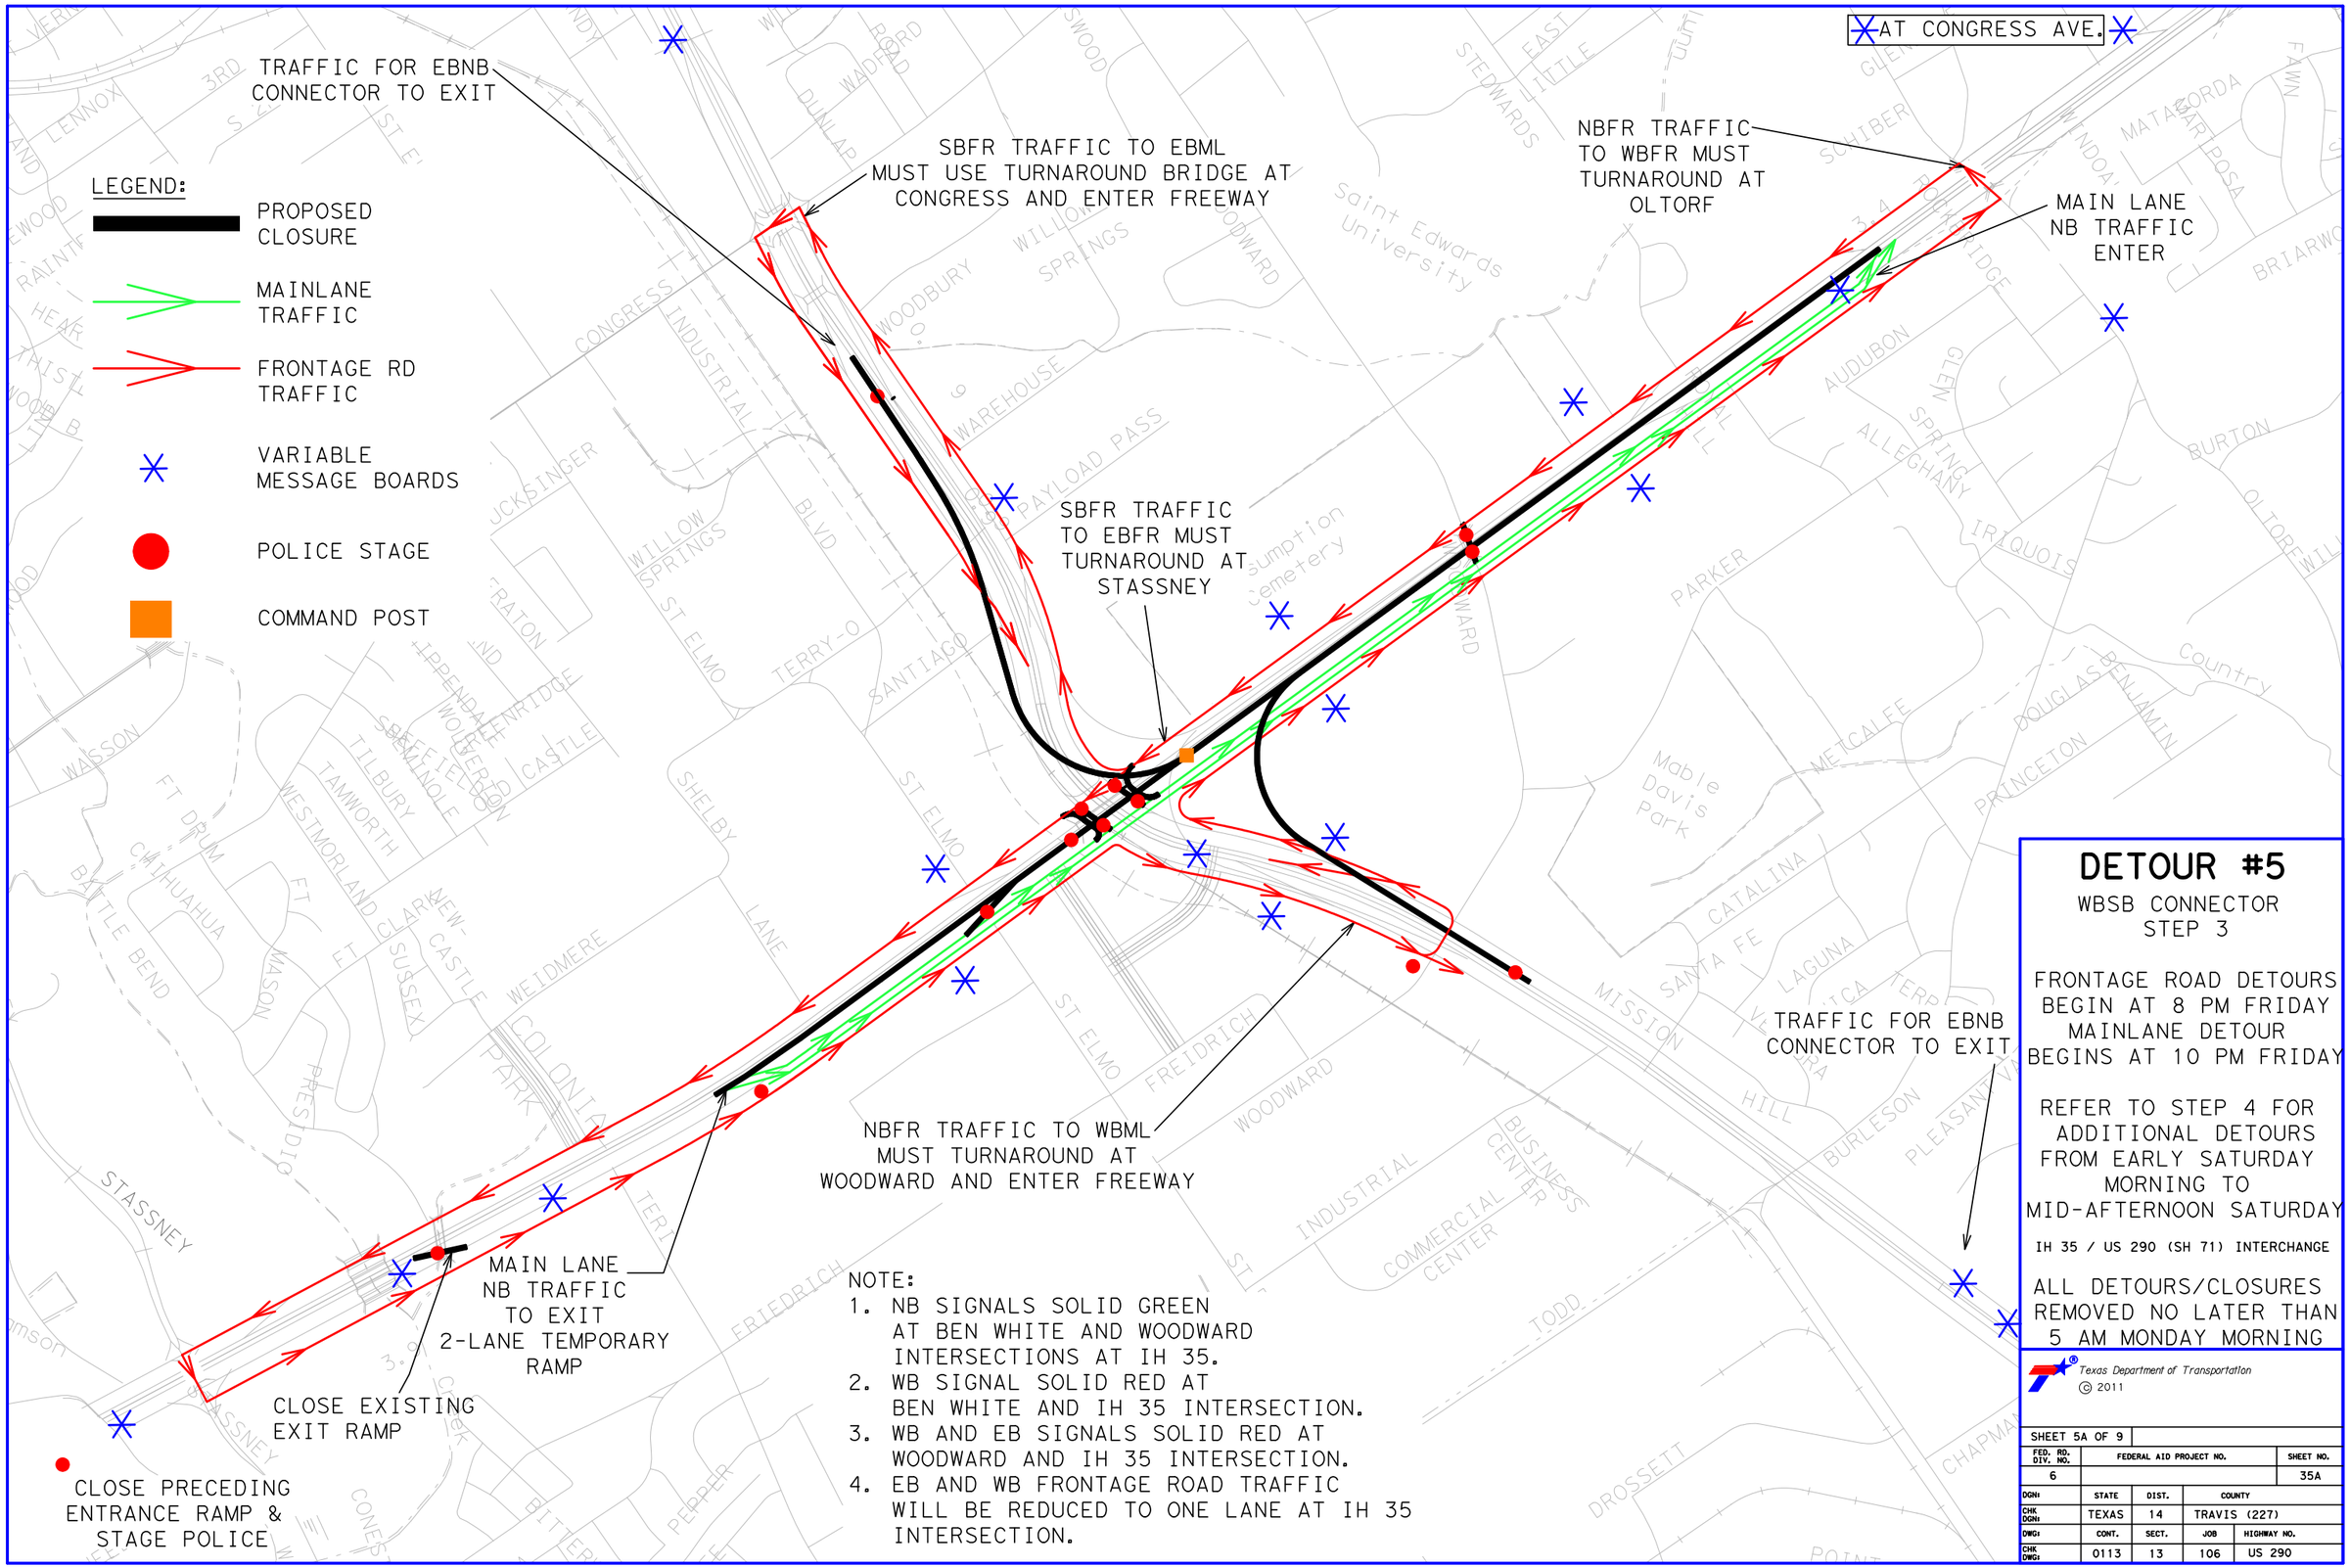
AT CONGRESS AVE.
TRAFFIC FOR EBNB CONNECTOR TO EXIT
SBFR TRAFFIC TO EBML MUST USE TURNAROUND BRIDGE AT CONGRESS AND ENTER FREEWAY
NBFR TRAFFIC TO WBFR MUST TURNAROUND AT OLTORF
MAIN LANE NB TRAFFIC ENTER
LEGEND:
PROPOSED CLOSURE
MAINLANE TRAFFIC
FRONTAGE RD TRAFFIC
VARIABLE MESSAGE BOARDS
POLICE STAGE
COMMAND POST
SBFR TRAFFIC TO EBFR MUST TURNAROUND AT STASSNEY
TRAFFIC FOR EBNB CONNECTOR TO EXIT
NBFR TRAFFIC TO WBML MUST TURNAROUND AT WOODWARD AND ENTER FREEWAY
MAIN LANE NB TRAFFIC TO EXIT 2-LANE TEMPORARY RAMP
CLOSE EXISTING EXIT RAMP
CLOSE PRECEDING ENTRANCE RAMP & STAGE POLICE
NOTE:
1. NB SIGNALS SOLID GREEN AT BEN WHITE AND WOODWARD INTERSECTIONS AT IH 35.
2. WB SIGNAL SOLID RED AT BEN WHITE AND IH 35 INTERSECTION.
3. WB AND EB SIGNALS SOLID RED AT WOODWARD AND IH 35 INTERSECTION.
4. EB AND WB FRONTAGE ROAD TRAFFIC WILL BE REDUCED TO ONE LANE AT IH 35 INTERSECTION.
DETOUR #5
WBSB CONNECTOR
STEP 3
FRONTAGE ROAD DETOURS BEGIN AT 8 PM FRIDAY
MAINLANE DETOUR BEGINS AT 10 PM FRIDAY
REFER TO STEP 4 FOR ADDITIONAL DETOURS FROM EARLY SATURDAY MORNING TO MID-AFTERNOON SATURDAY
IH 35 / US 290 (SH 71) INTERCHANGE
ALL DETOURS/CLOSURES REMOVED NO LATER THAN 5 AM MONDAY MORNING
Texas Department of Transportation
© 2011
SHEET 5A OF 9
FED. RD. DIV. NO. 6
FEDERAL AID PROJECT NO.
SHEET NO. 35A
DGN: STATE TEXAS DIST. 14 COUNTY TRAVIS (227)
CHK DGN:
DWG: CONT. 0113 SECT. 13 JOB 106 HIGHWAY NO. US 290
CHK DWG: