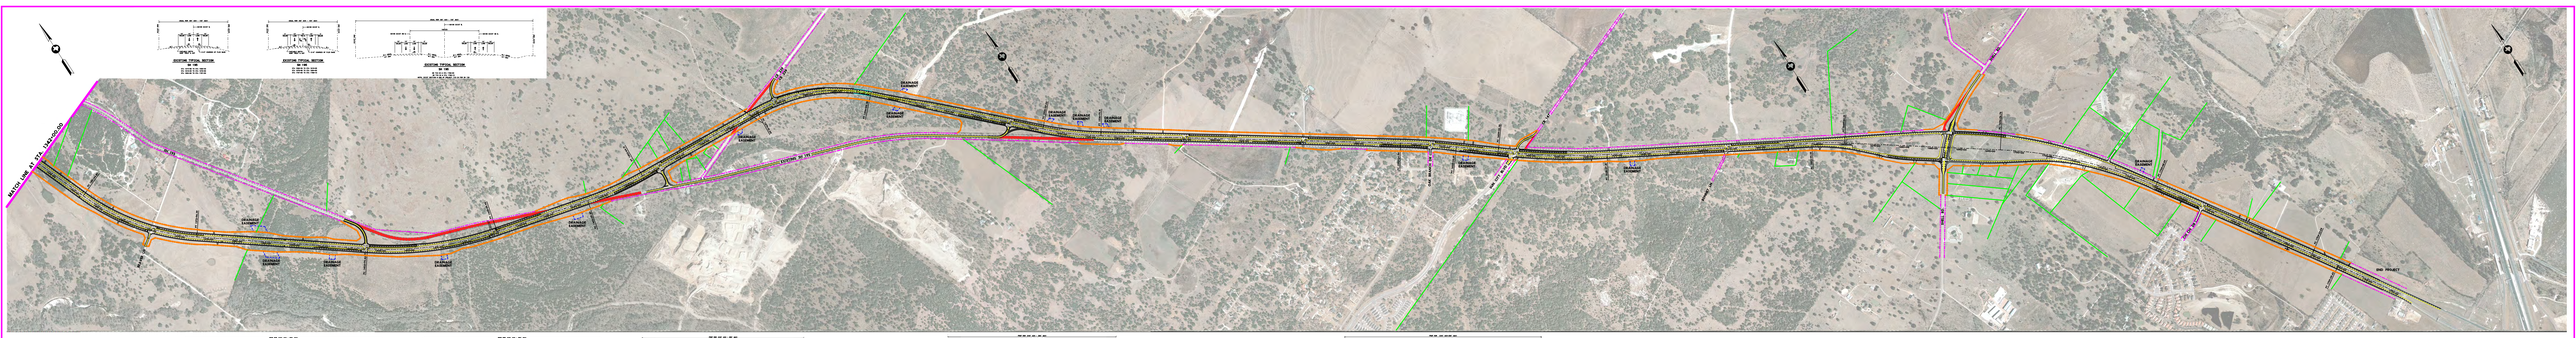
EXISTING TYPICAL SECTION
SH 195
EXISTING ROW
PROPOSED ROW
PROPOSED TYPICAL SECTION
LEGEND
SH 195
SCHEMATIC
03-17-2010