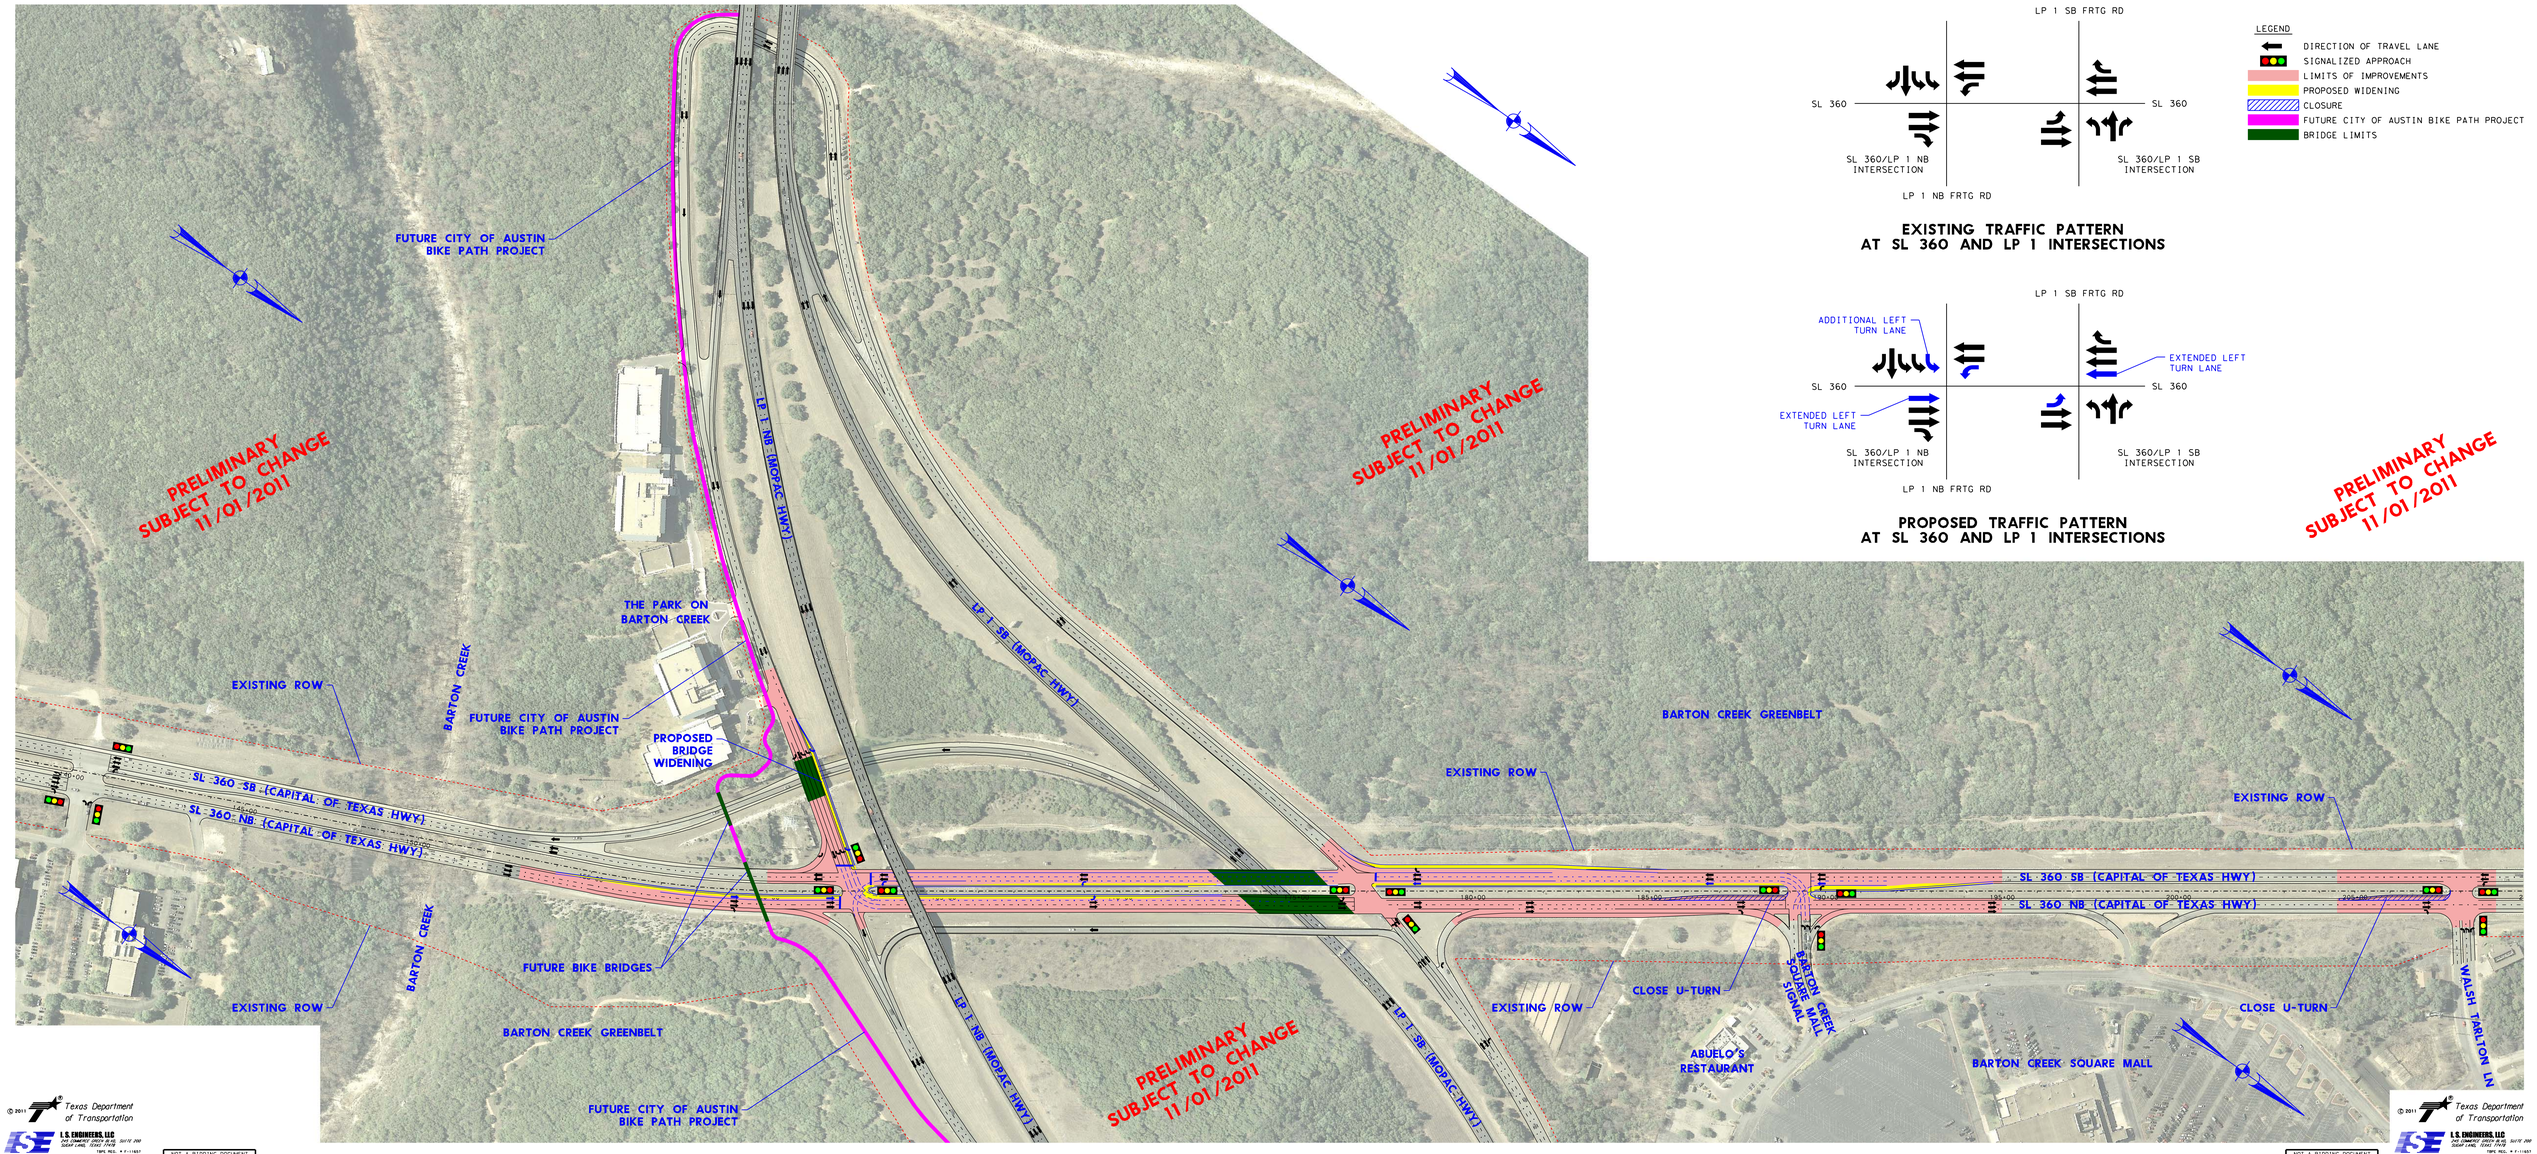

EXISTING TRAFFIC PATTERN AT SL 360 AND LP 1 INTERSECTIONS

PROPOSED TRAFFIC PATTERN AT SL 360 AND LP 1 INTERSECTIONS

PRELIMINARY SUBJECT TO CHANGE 11/01/2011

© 2011 Texas Department of Transportation

I.S. ENGINEERS, LLC
245 COMMERCE GREEN BLVD. SUITE 200
SUGAR LAND, TEXAS 77478
TBPE REG. # F-11583

TxDOT AUSTIN DISTRICT
LOOP 360
FROM US 290 TO US 183
CSJ: 0113-13-150

NOT A BIDDING DOCUMENT

SCALE 1"=100'

LOOP 360 INNOVATIVE INTERSECTION IMPROVEMENT PROJECT 11/01/2011

SECTION 1: FROM 800 FEET SOUTHEAST OF LP 1 (MOPAC HWY) TO WALSH TARLTON LANE
EXTENSION OF LEFT TURN LANE AT LP 1 (MOPAC HWY) AND TRIPLE LEFT TURN AT LP 1 NB FRONTAGE RD

© 2011 Texas Department of Transportation
I.S. ENGINEERS, LLC
245 COMMERCE GREEN BLVD. SUITE 200
SUGAR LAND, TEXAS 77478
TBPE REG. # F-11583
TxDOT AUSTIN DISTRICT
LOOP 360
FROM US 290 TO US 183
CSJ: 0113-13-150
NOT A BIDDING DOCUMENT
SCALE 1"=100'
LOOP 360 INNOVATIVE INTERSECTION IMPROVEMENT PROJECT 11/01/2011