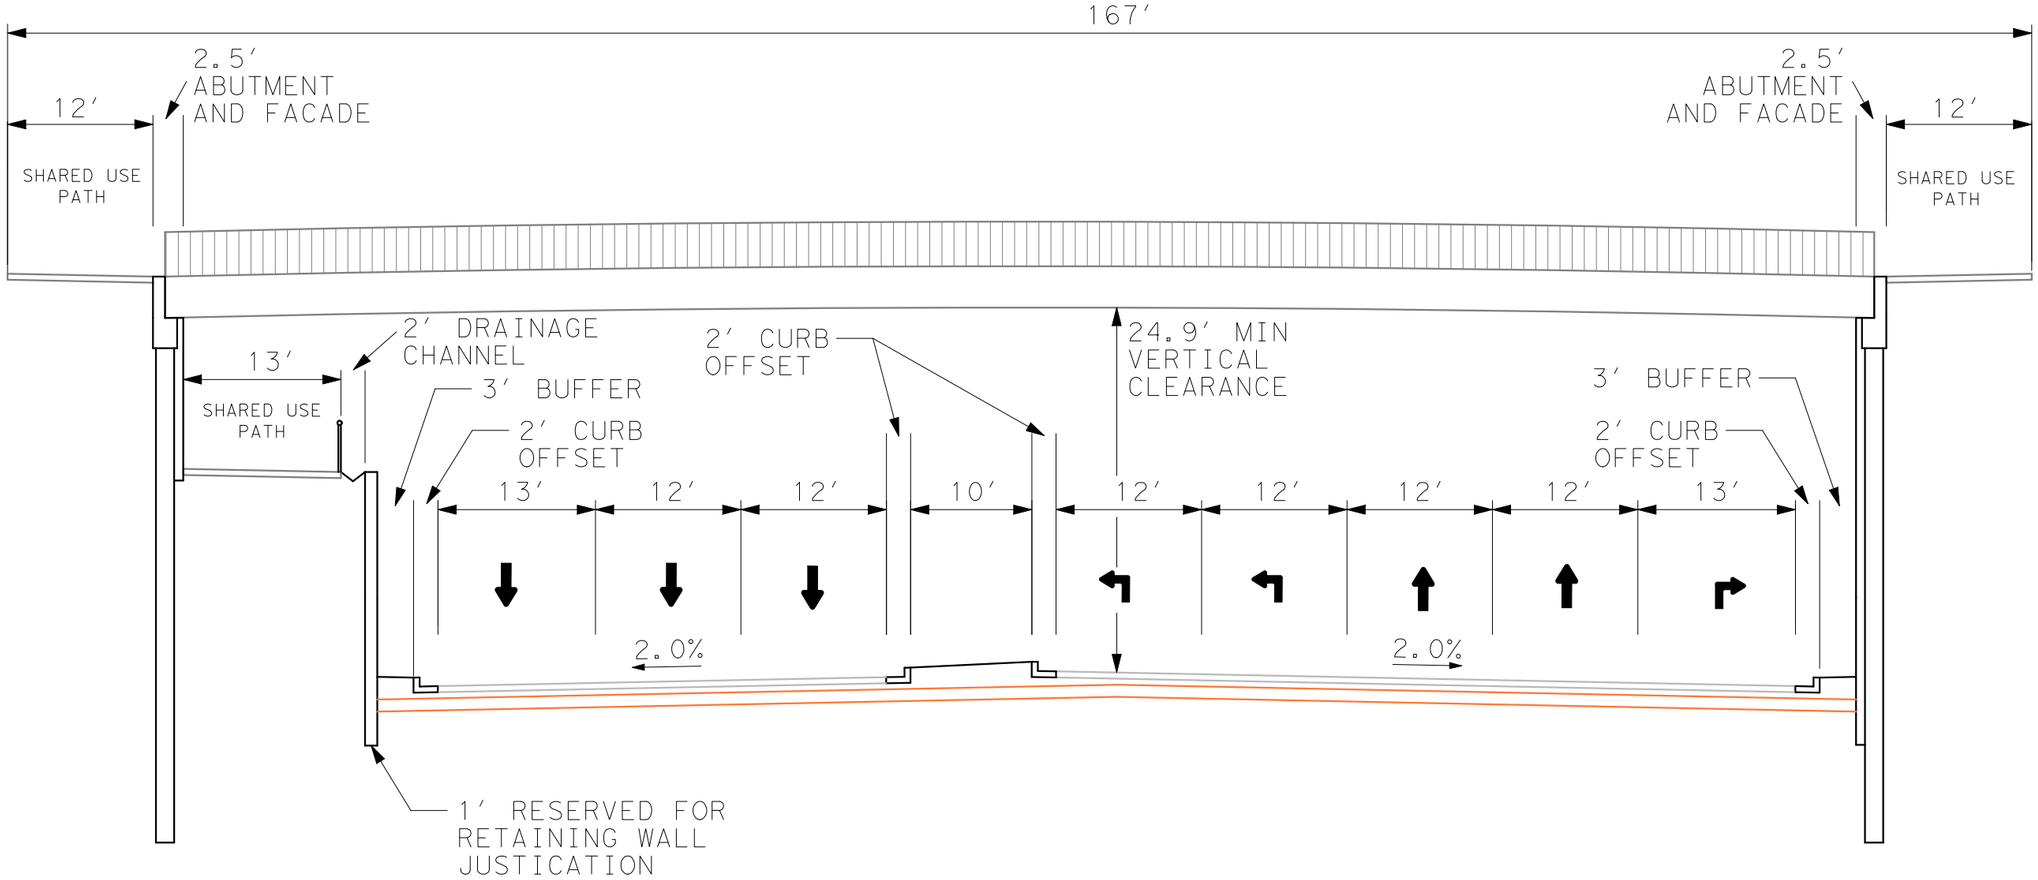
167'
2.5' ABUTMENT AND FACADE
12'
SHARED USE PATH
2.5' ABUTMENT AND FACADE
12'
SHARED USE PATH
13'
SHARED USE PATH
2' DRAINAGE CHANNEL
3' BUFFER
2' CURB OFFSET
2' CURB OFFSET
24.9' MIN VERTICAL CLEARANCE
3' BUFFER
2' CURB OFFSET
13'
12'
12'
10'
12'
12'
12'
12'
13'
2.0%
2.0%
1' RESERVED FOR RETAINING WALL JUSTICATION