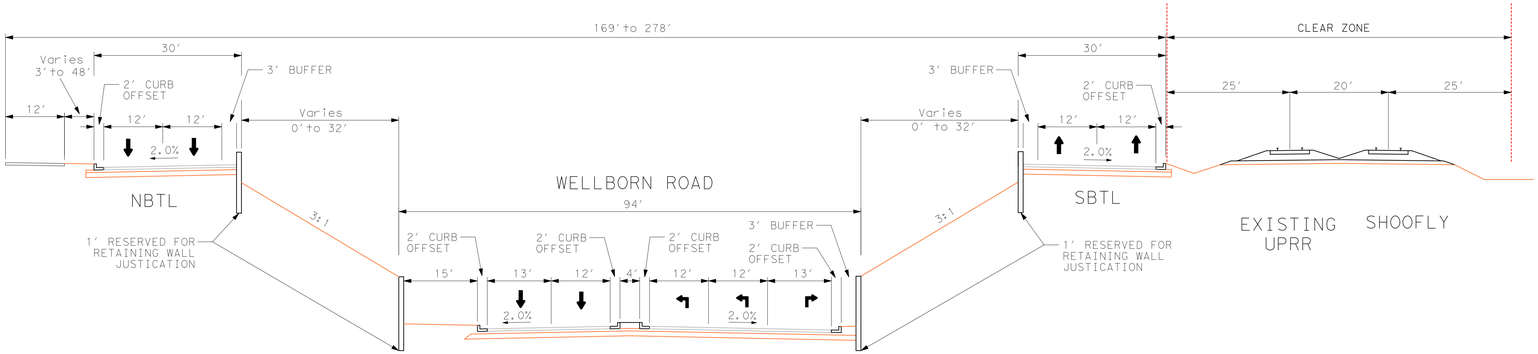
169' to 278'
CLEAR ZONE
30'
Varies
3' to 48'
2' CURB
OFFSET
3' BUFFER
12'
12'
12'
Varies
0' to 32'
2.0%
NBTL
1' RESERVED FOR
RETAINING WALL
JUSTICATION
3:1
WELLBORN ROAD
94'
2' CURB
OFFSET
2' CURB
OFFSET
2' CURB
OFFSET
3' BUFFER
2' CURB
OFFSET
15'
13'
12'
4'
12'
12'
13'
2.0%
2.0%
3:1
Varies
0' to 32'
3' BUFFER
30'
2' CURB
OFFSET
12'
12'
2.0%
SBTL
1' RESERVED FOR
RETAINING WALL
JUSTICATION
25'
20'
25'
EXISTING
UPRR
SHOOFLY