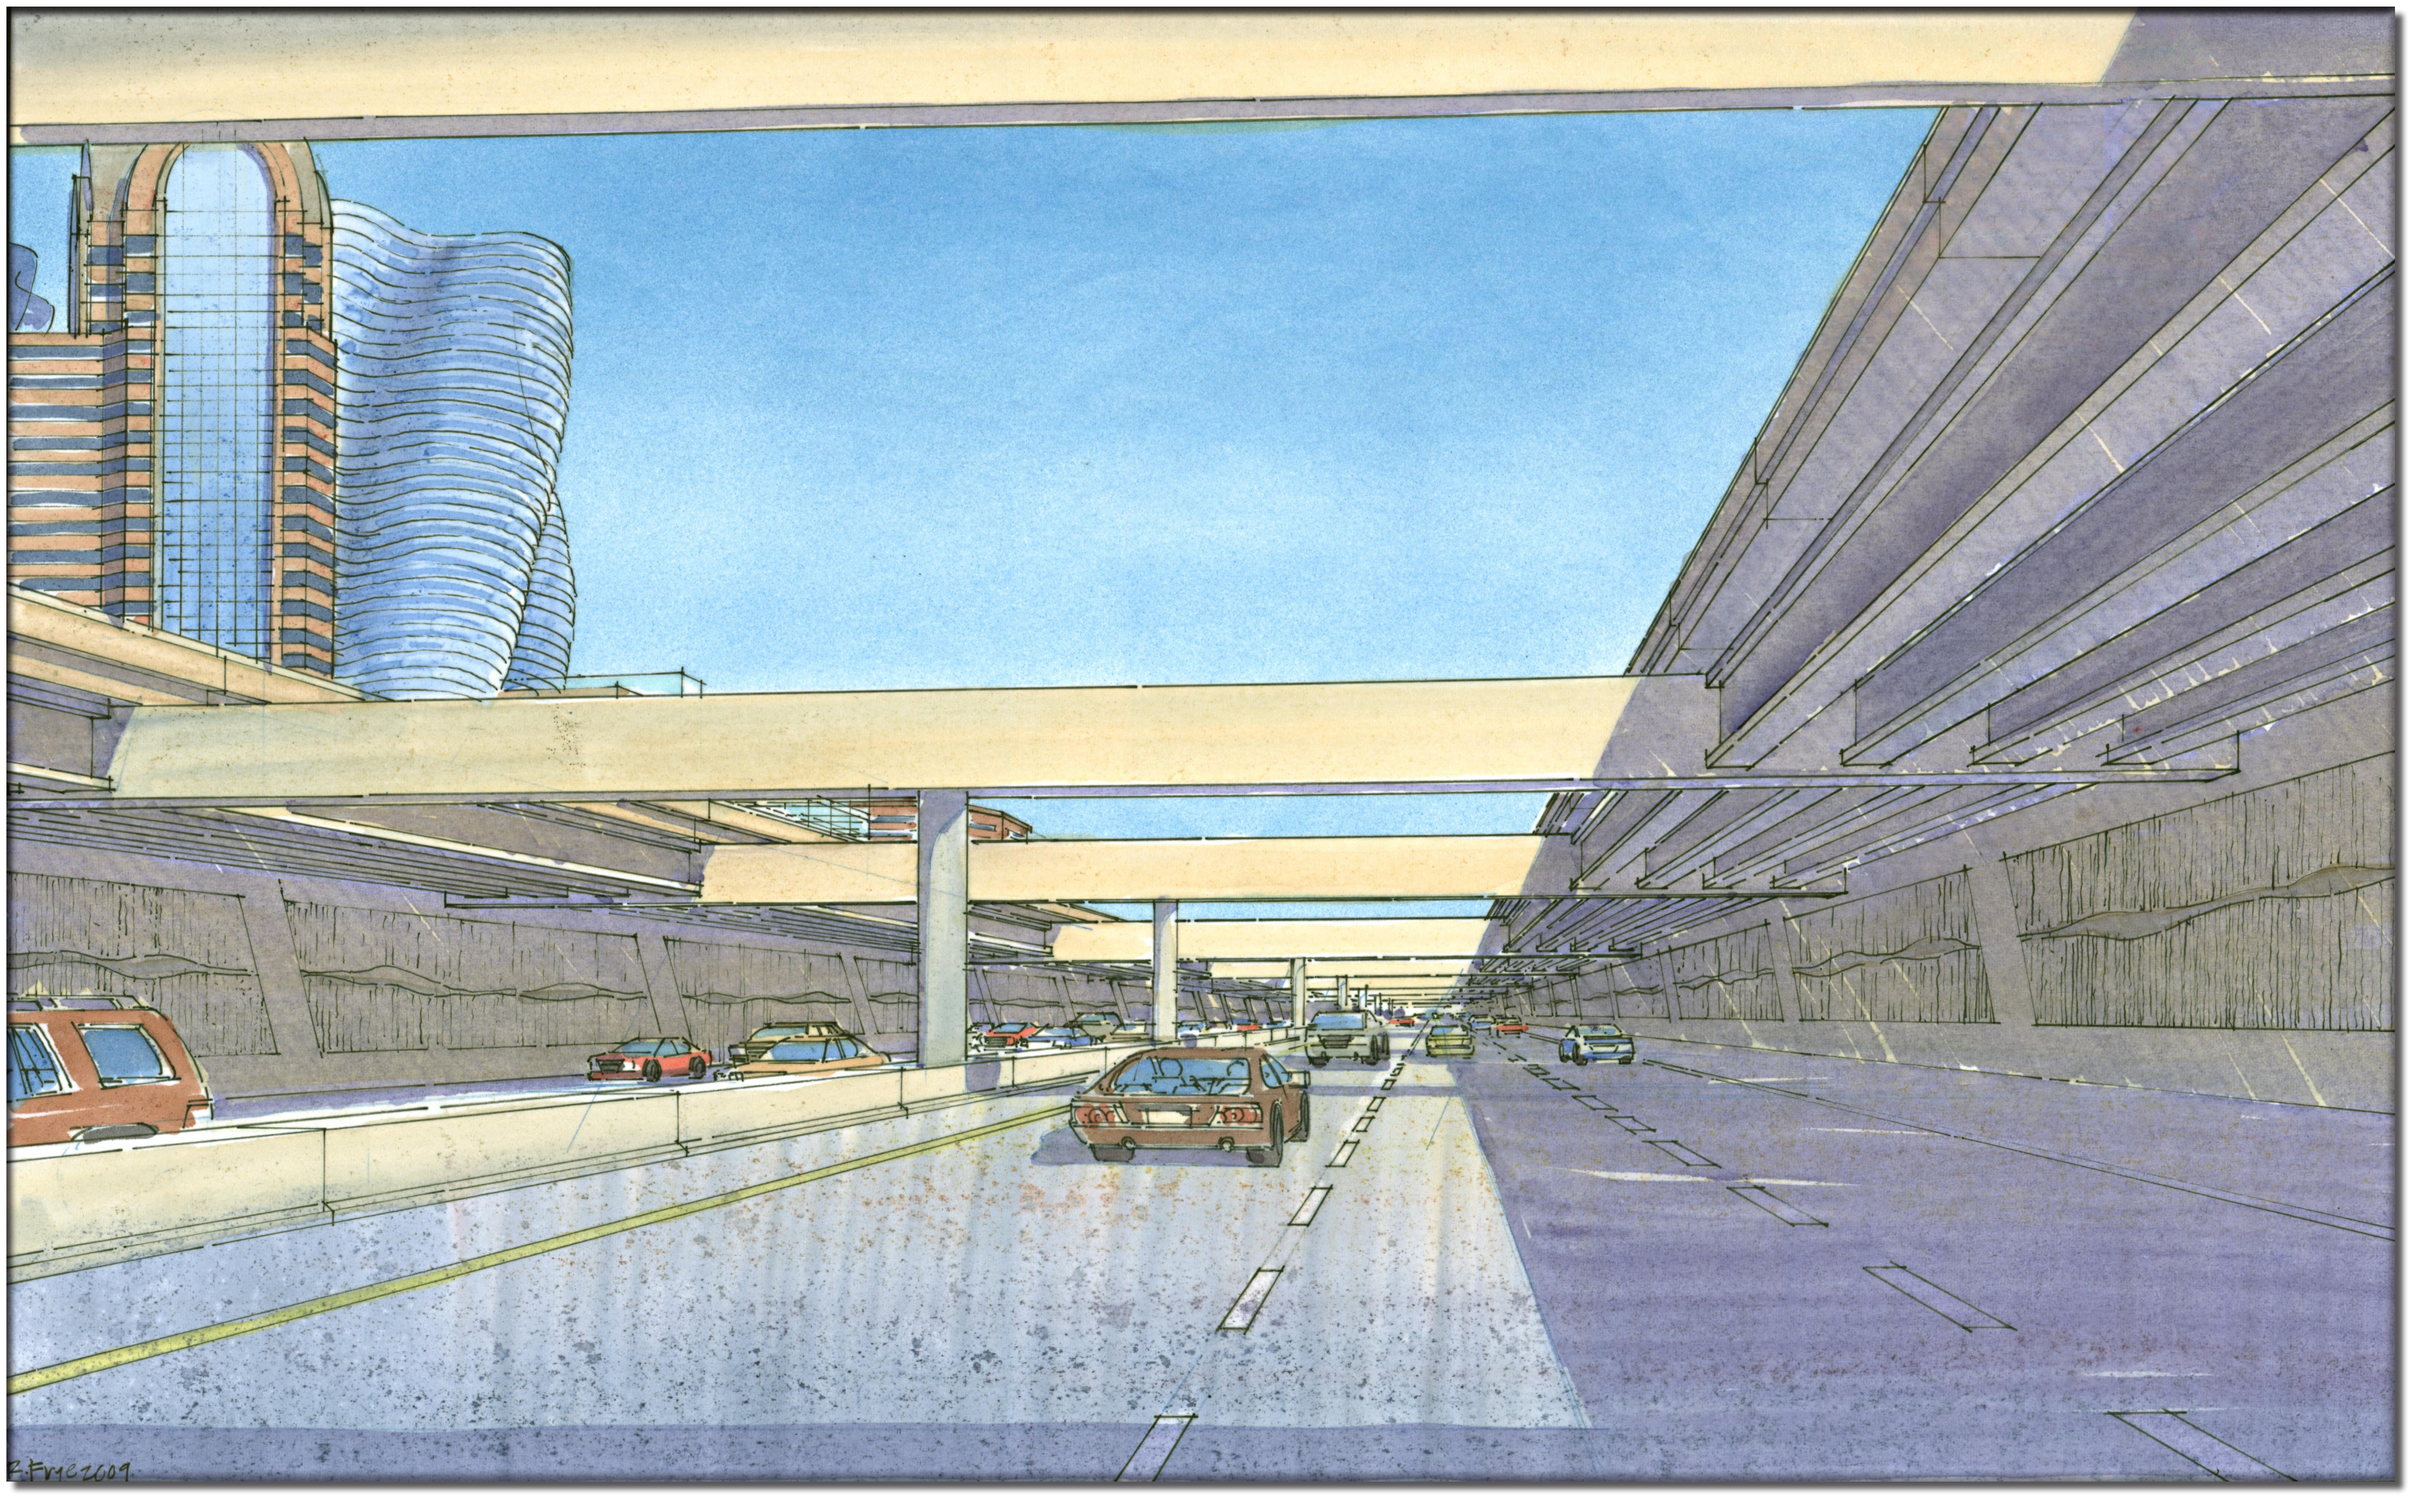

Conceptual Rendering
Eastbound Managed Lanes near the DNT

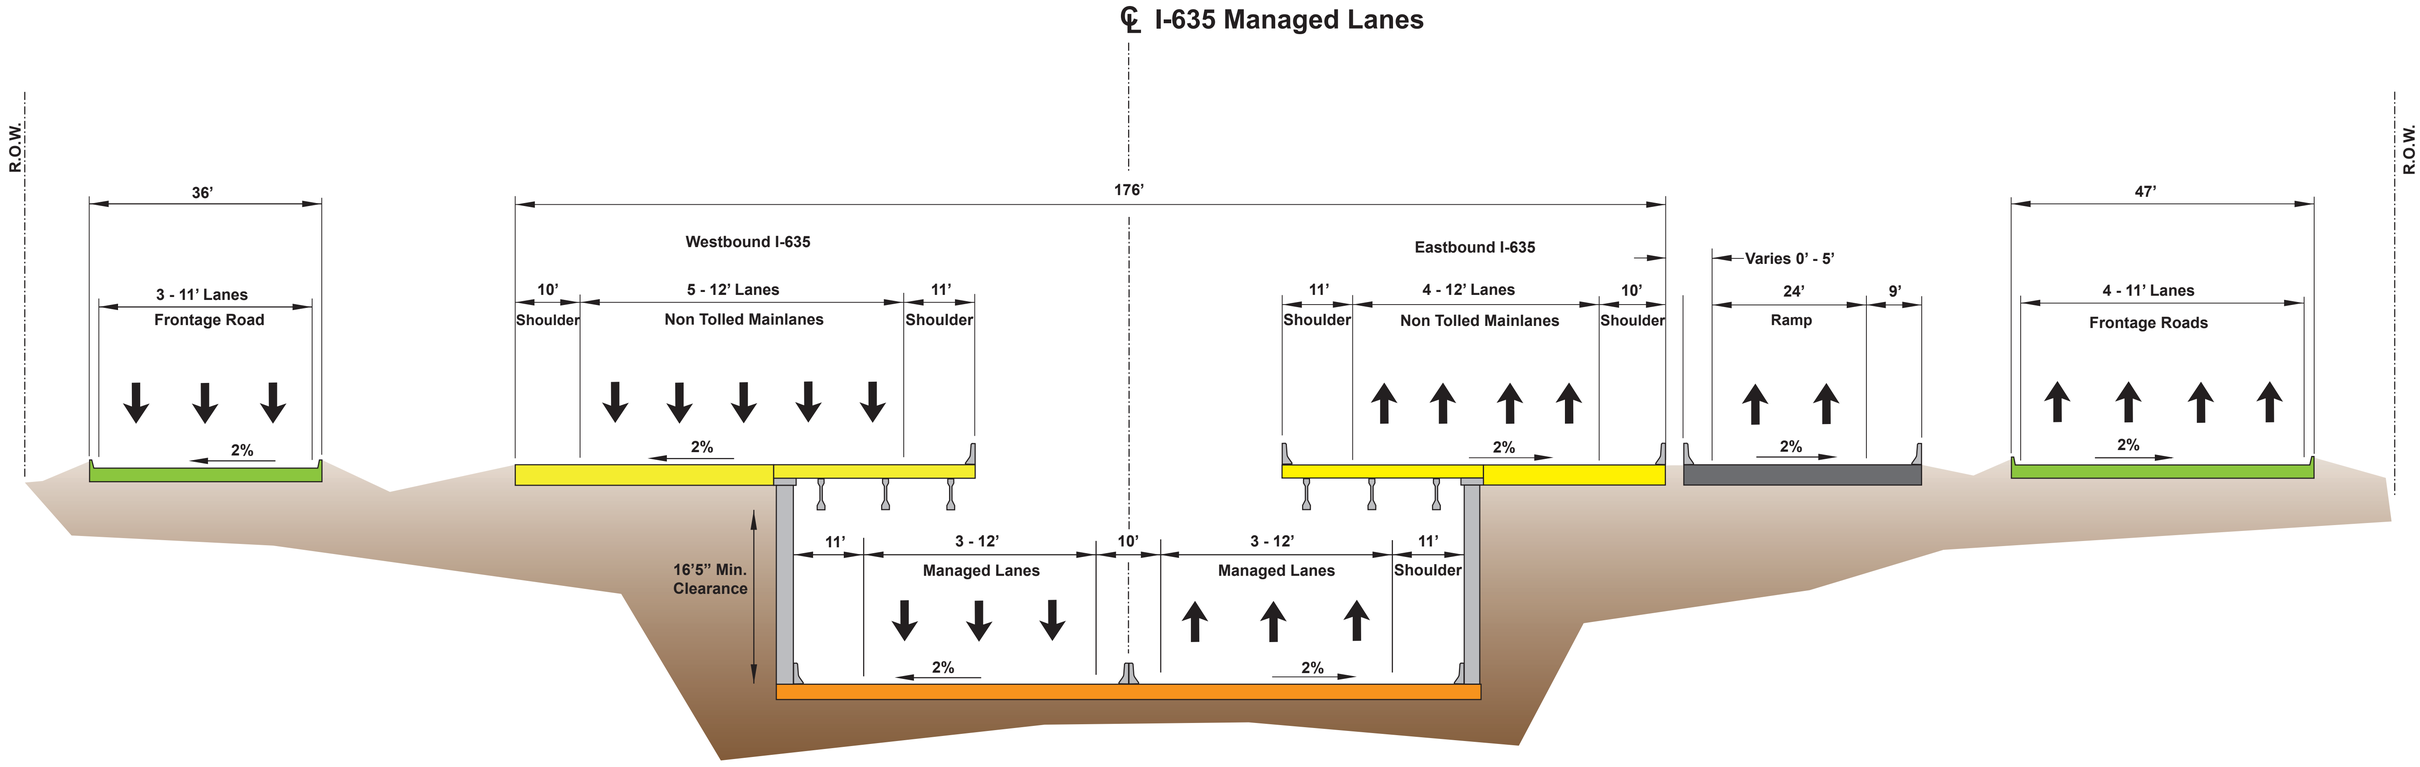

Typical Section
Not To Scale

Texas Department of Transportation

THE NEW LBJ