MATCH LINE – SEE SHT. 3 OF 11

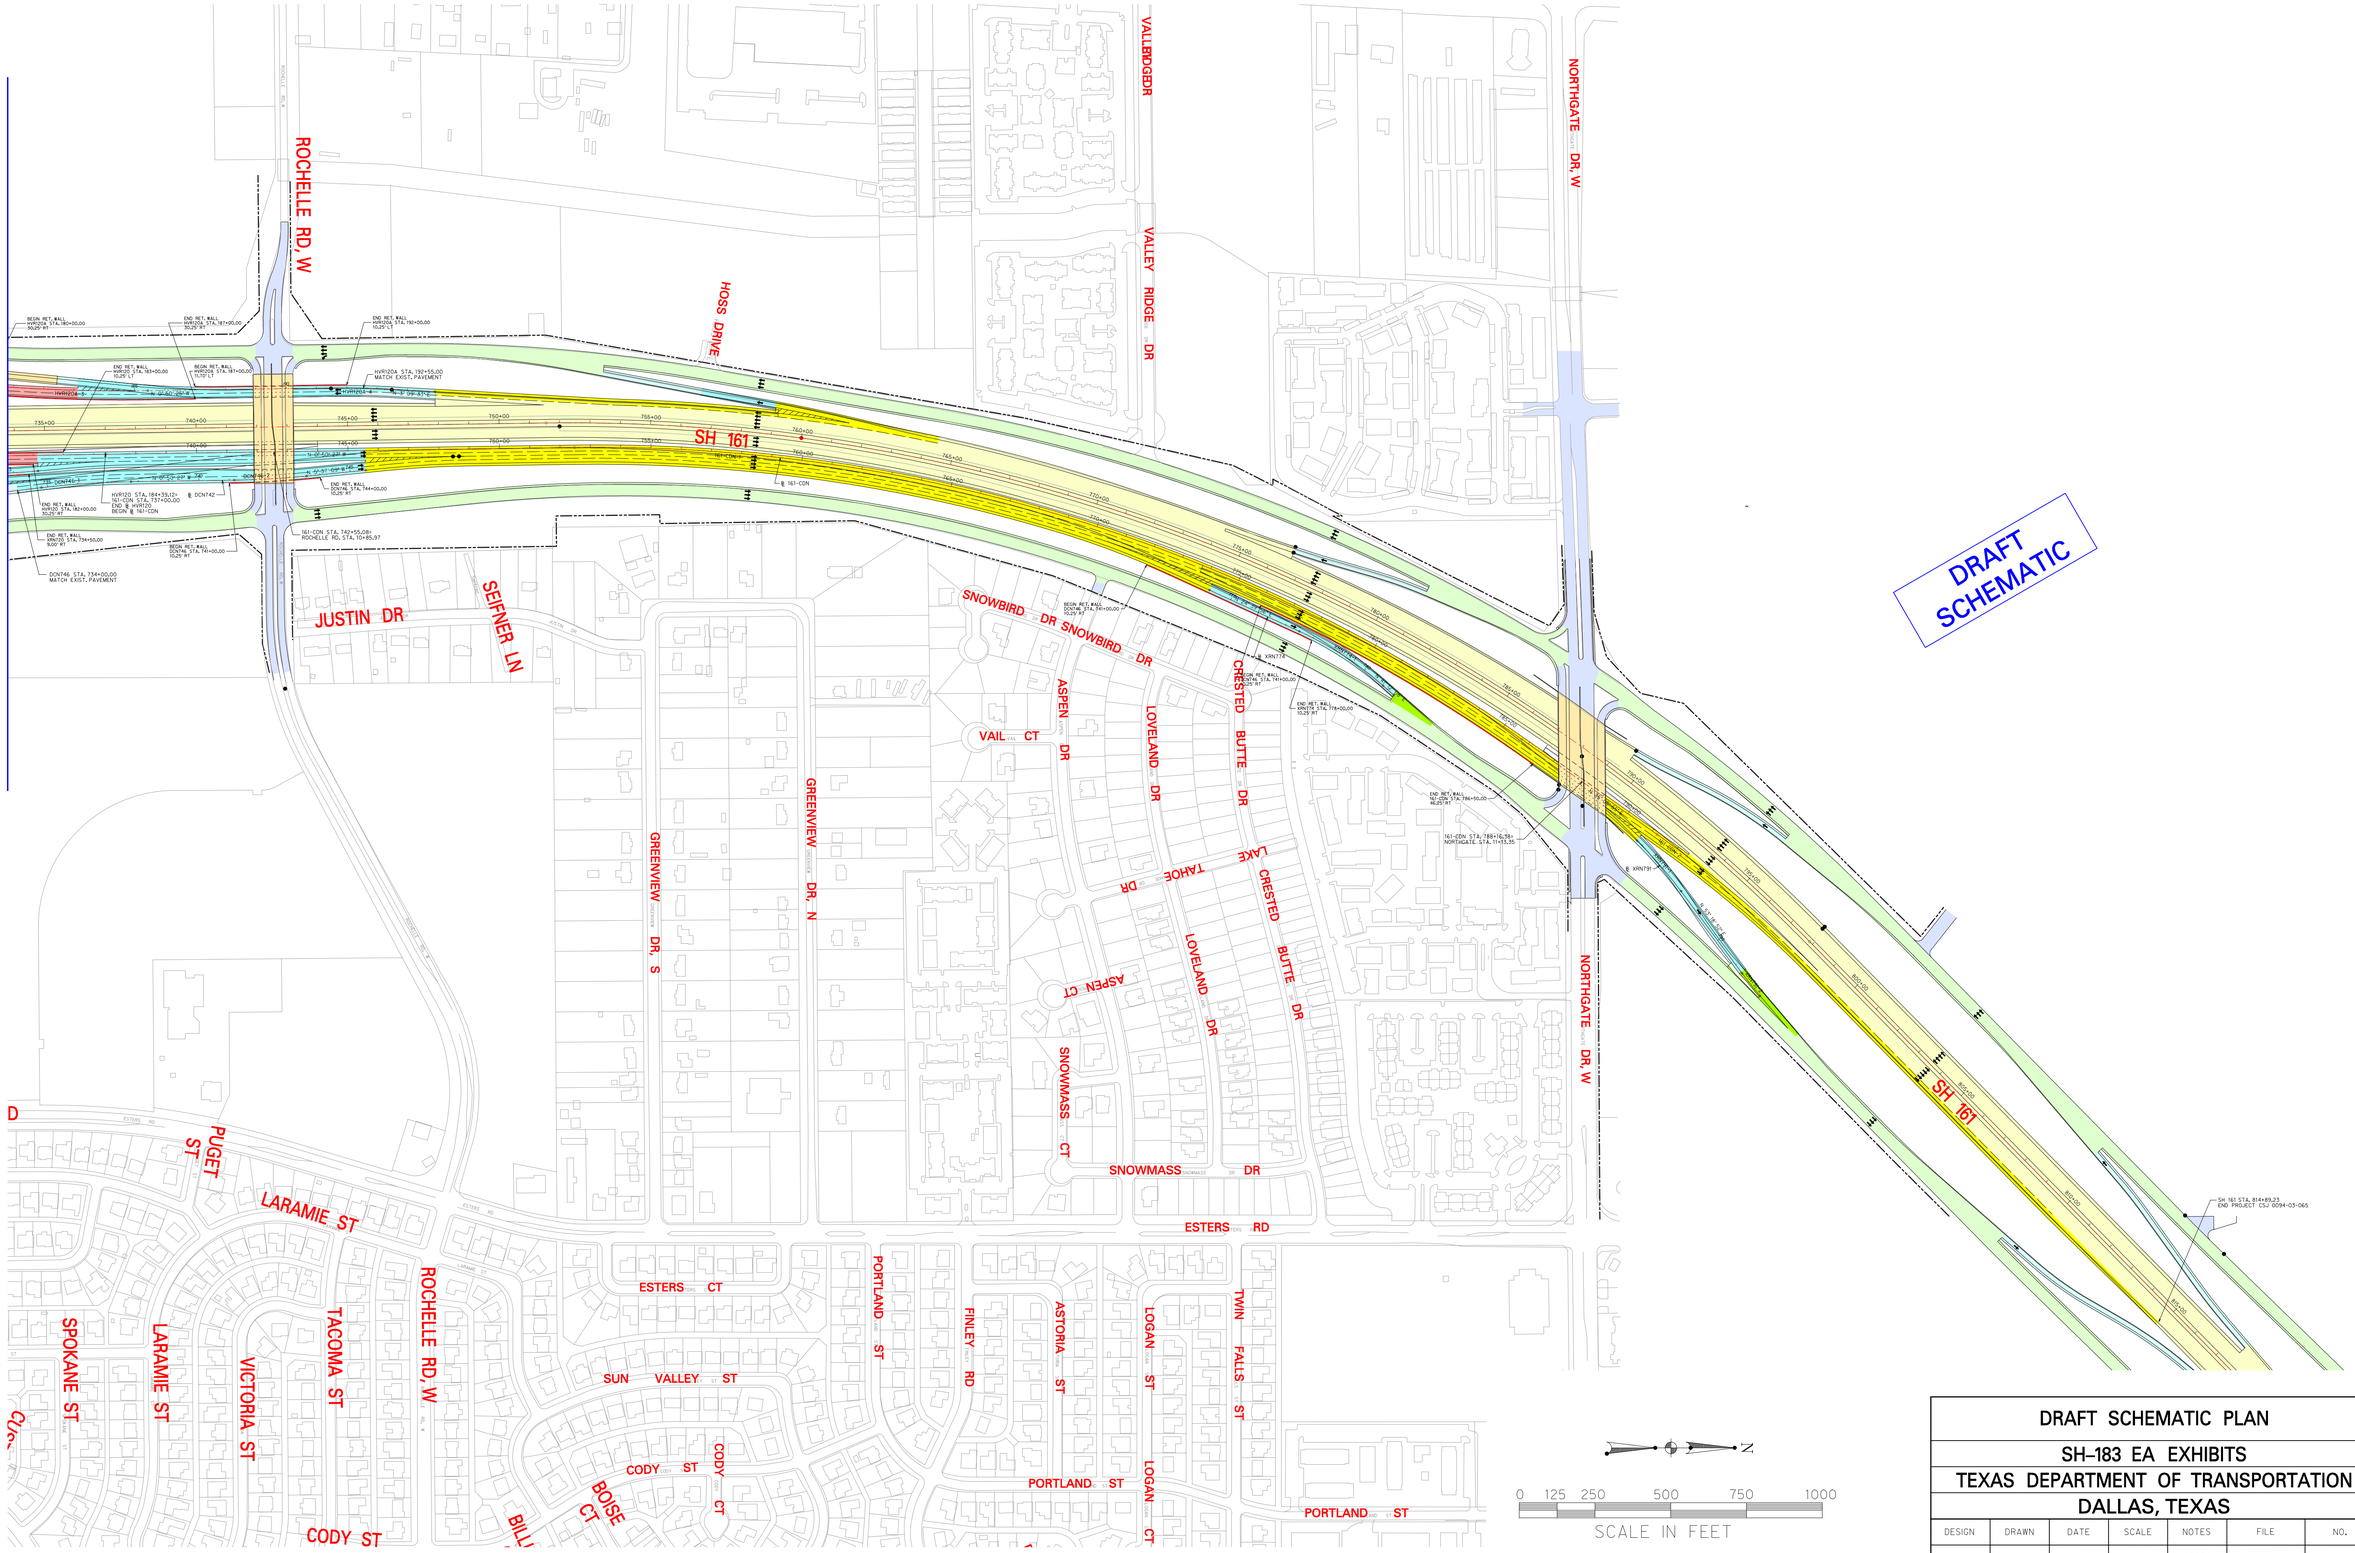

DRAFT SCHEMATIC PLAN						
SH-183 EA EXHIBITS						
TEXAS DEPARTMENT OF TRANSPORTATION						
DALLAS, TEXAS						
DESIGN	DRAWN	DATE	SCALE	NOTES	FILE	NO.
	TNL	2003 JULY	1" = 500'	19474 W018	474_11x17-11	11 OF 11