TEXAS DEPARTMENT OF TRANSPORTATION

DALLAS DISTRICT
WILLIAM L. HALE, P.E., DISTRICT ENGINEER
SH 183 REEVALUATION DESIGN SCHEMATIC

SH 183 FROM WEST OF SH 161 TO IH 35E
DALLAS COUNTY

CSJ: 0094–03–065 FROM 1.2 MILES EAST OF SH 360 TO 0.66 MILE WEST OF LOOP 12, PROJECT LENGTH 6.69 MILES

CSJ: 0094–07–015 FROM 1.0 MILES EAST OF LOOP 12 TO WEST END OF ELM FORK TRINITY BRIDGE, PROJECT LENGTH 0.3 MILE

CSJ: 0094–07–020 FROM WEST END OF ELM FORK TRINITY BRIDGE TO IH 35E, PROJECT LENGTH 1.1 MILES

DESIGN SPEED

FREEWAY = 70 mph
RAMPS = 50 mph
RAMP ERW168 = 40 MPH
DIRECT CONNECTORS = 50 mph
SH 161 DIRECT CONNECTORS (DCW139, DCW146, DCE149, DCE177, DCN733) = 35 MPH
FRONTAGE ROADS = 40 mph
CROSS STREETS = 40 mph
MANAGED LANES - HOV = 70 mph

AVERAGE DAILY TRAFFIC 2000 (2029)

IH 35E TO LOOP 12 174,100 (278,600)
LOOP 12 TO SH 360 216,900 (347,300)

ROADWAY: URBAN FREEWAY

BEGIN PROJECT
SH 183 ℄ STA. 90+00
CSJ NO. 0094-03-065

END PROJECT
SH 183 ℄ STA. 443+33
CSJ NO. 0094-03-065

END PROJECT
CSJ NO. 0094-07-015
AND BEGIN PROJECT
CSJ NO. 0094-07-020
SH183 ℄ STA. 549+50

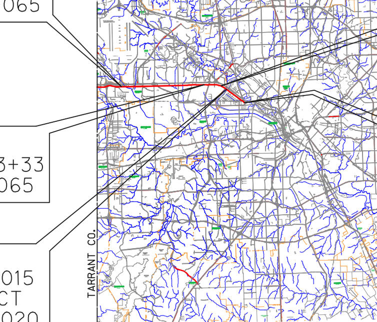

BEGIN PROJECT
SH 183 ℄ STA. 531+25
CSJ NO. 0094-07-015

END PROJECT
SH 183 ℄ STA. 607+03
CSJ NO. 0094-07-020

DRAFT SUBMITTAL

NOT INTENDED FOR CONSTRUCTION, BIDDING, OR PERMIT PURPOSES.

DATE APPROVED

HALFF ASSOCIATES, INC.
ENGINEERS SURVEYORS · SCIENTISTS
PRELIMINARY – FOR INTERIM REVIEW ONLY

These documents are for Interim Review and not intended for Construction, Bidding, or Permit Purposes. They were prepared by, or under the supervision of:

Matthew G. Craig	69910	08-15-06
Type or Print Name	PE#	Date

DATE SUBMITTED

AUGUST 15, 2006

DATE REVISED

50 0 100 200 300 HORIZONTAL
5 0 10 20 30 VERTICAL
SCALE IN FEET

© 2006 BY TEXAS DEPARTMENT OF TRANSPORTATION
ALL RIGHTS RESERVED.

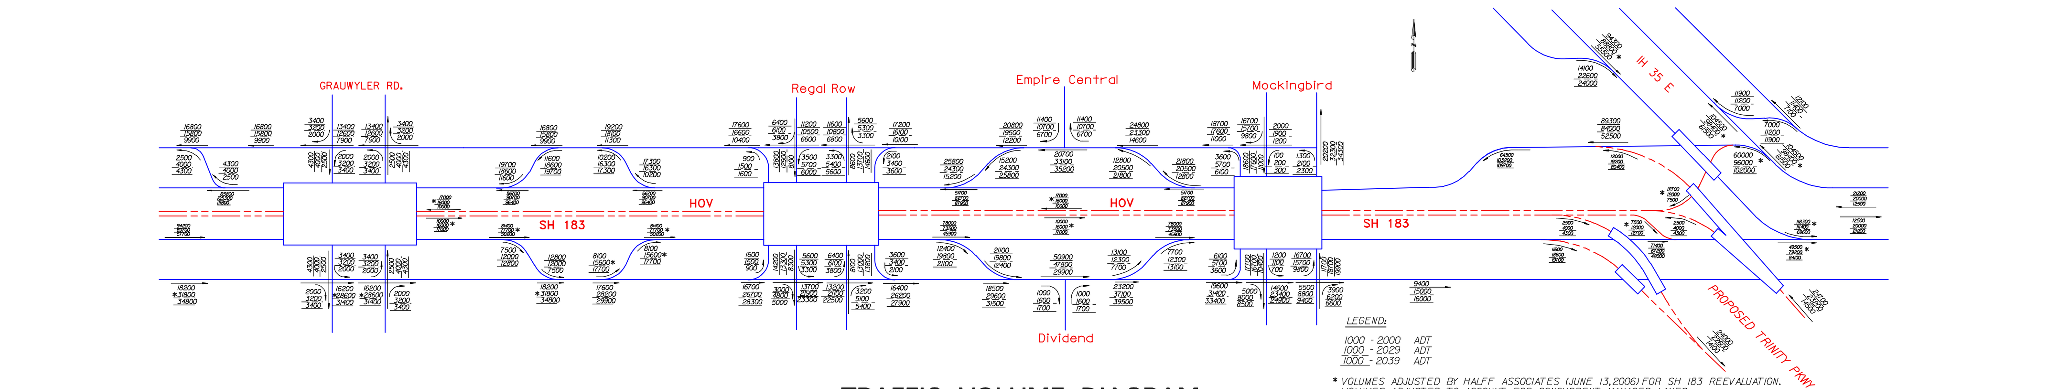

TRAFFIC VOLUME DIAGRAM

LEGEND

EXISTING R.O.W.
APPROVED 2004 PROPOSED
REEVALUATION PROPOSED
DIRECTION OF TRAFFIC
EXISTING PROPERTY LINE
100 FLOODPLAIN LIMITS
EXISTING CONTOURS
PROPOSED STORM SEWER
EXISTING STORM SEWER
EXISTING STORM SEWER
EXISTING SANITARY SEWER
EXISTING WATER LINE
EXISTING PIPELINE
EXISTING FIBER OPTIC /C
EXISTING FIBER OPTIC /T
EXISTING FIBER OPTIC
EXISTING TU ELECTRIC
EXISTING POWER POLE
PAVEMENT EDGE
PAVEMENT TO BE REMOVED
PROPOSED SH 183 CENTERLINE
DRAINAGE DIRECTION
PROPOSED RETAINING WALL
PROPOSED NOISE WALL
CONTROL OF ACCESS LINE
PROPOSED MANAGED LANES
PROPOSED BRIDGE
PROPOSED SH 183 MAINLANES
PROPOSED RAMP /DIRECT CONNECTORS
PROPOSED FRONTAGE /C
PROPOSED CROSS & LOCAL
EXISTING BRIDGE
EXISTING SH 183 MAINLANES
EXISTING RAMP /DIRECT
EXISTING FRONTAGE /CO
EXISTING CROSS & LOCAL
APPROVED 2004 DISPLACEMENT
REEVALUATION POTENTIAL

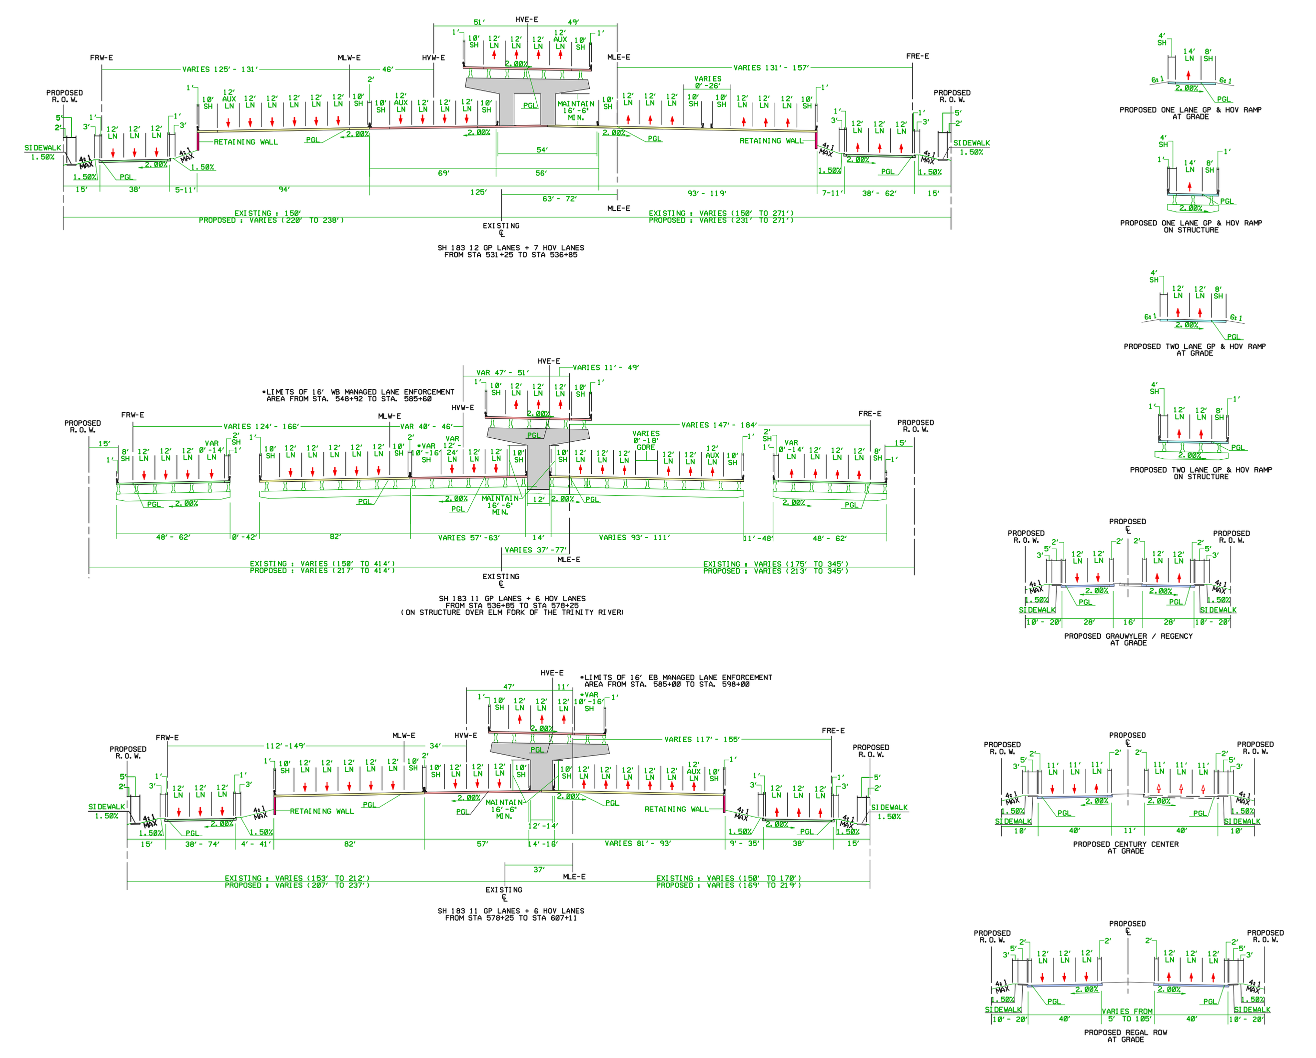

TYPICAL SECTIONS

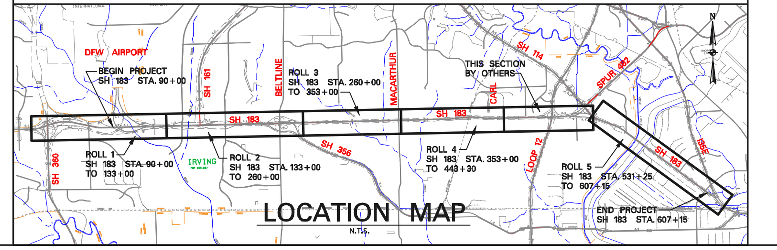

LOCATION MAP

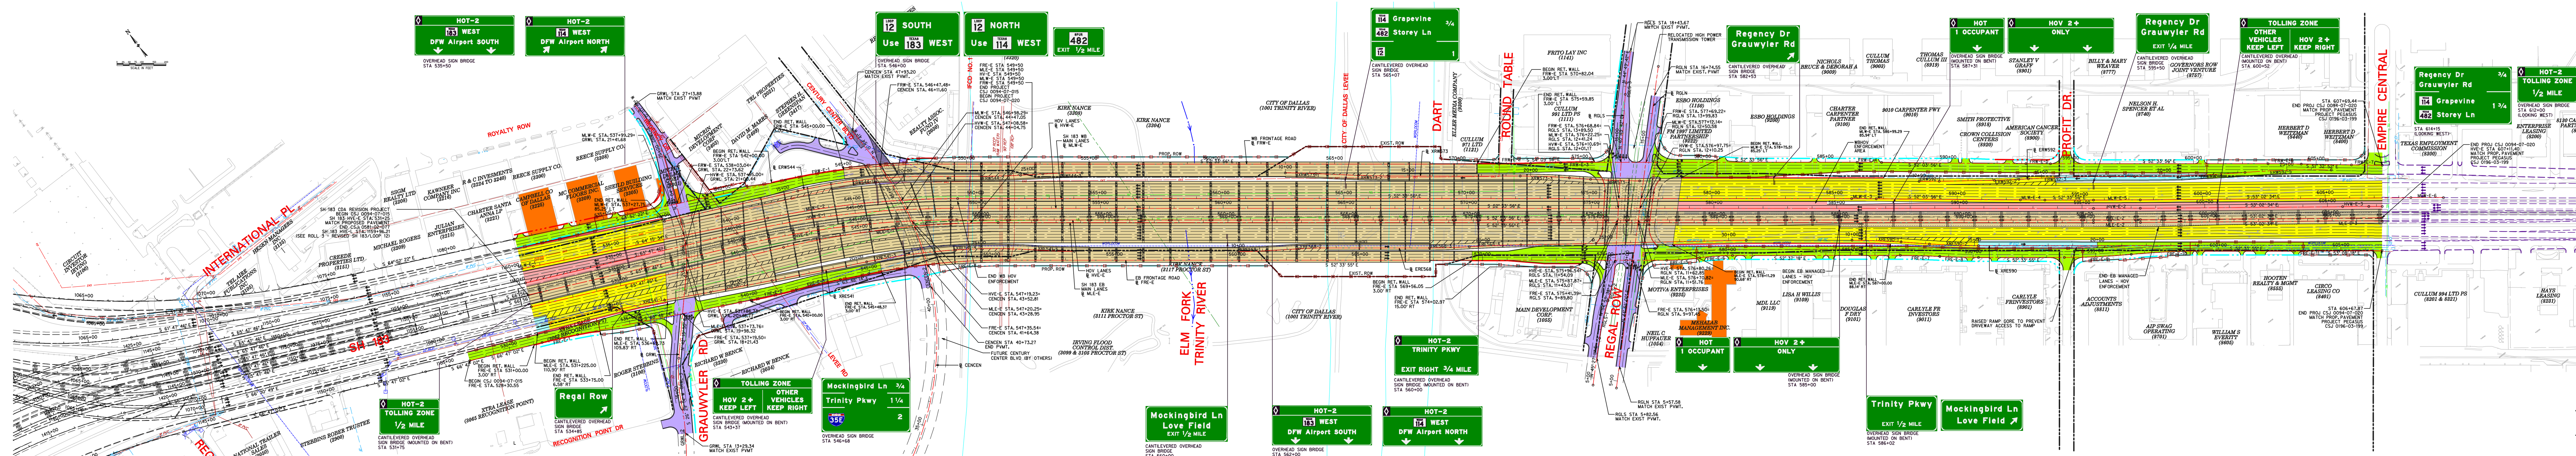

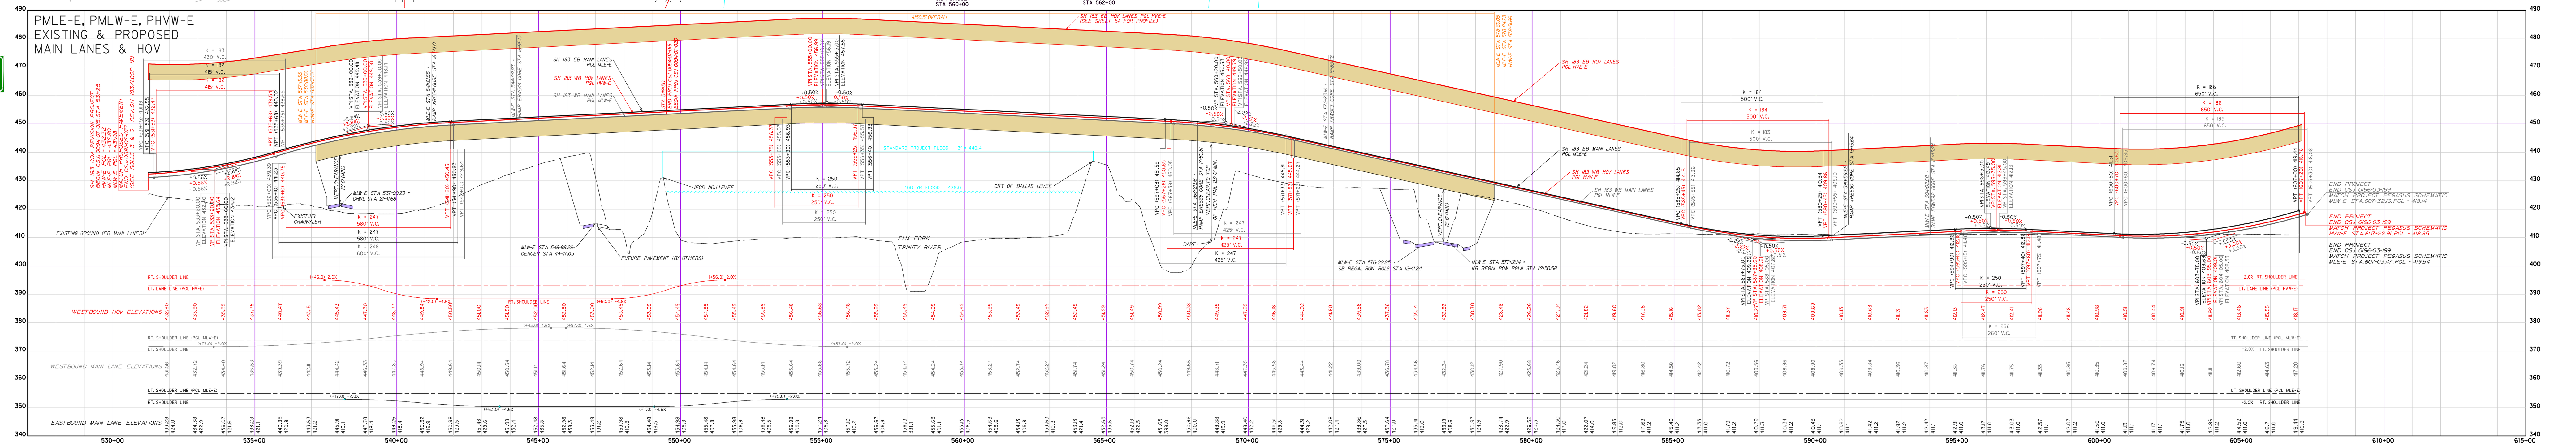

PRELIMINARY SCHEMATIC

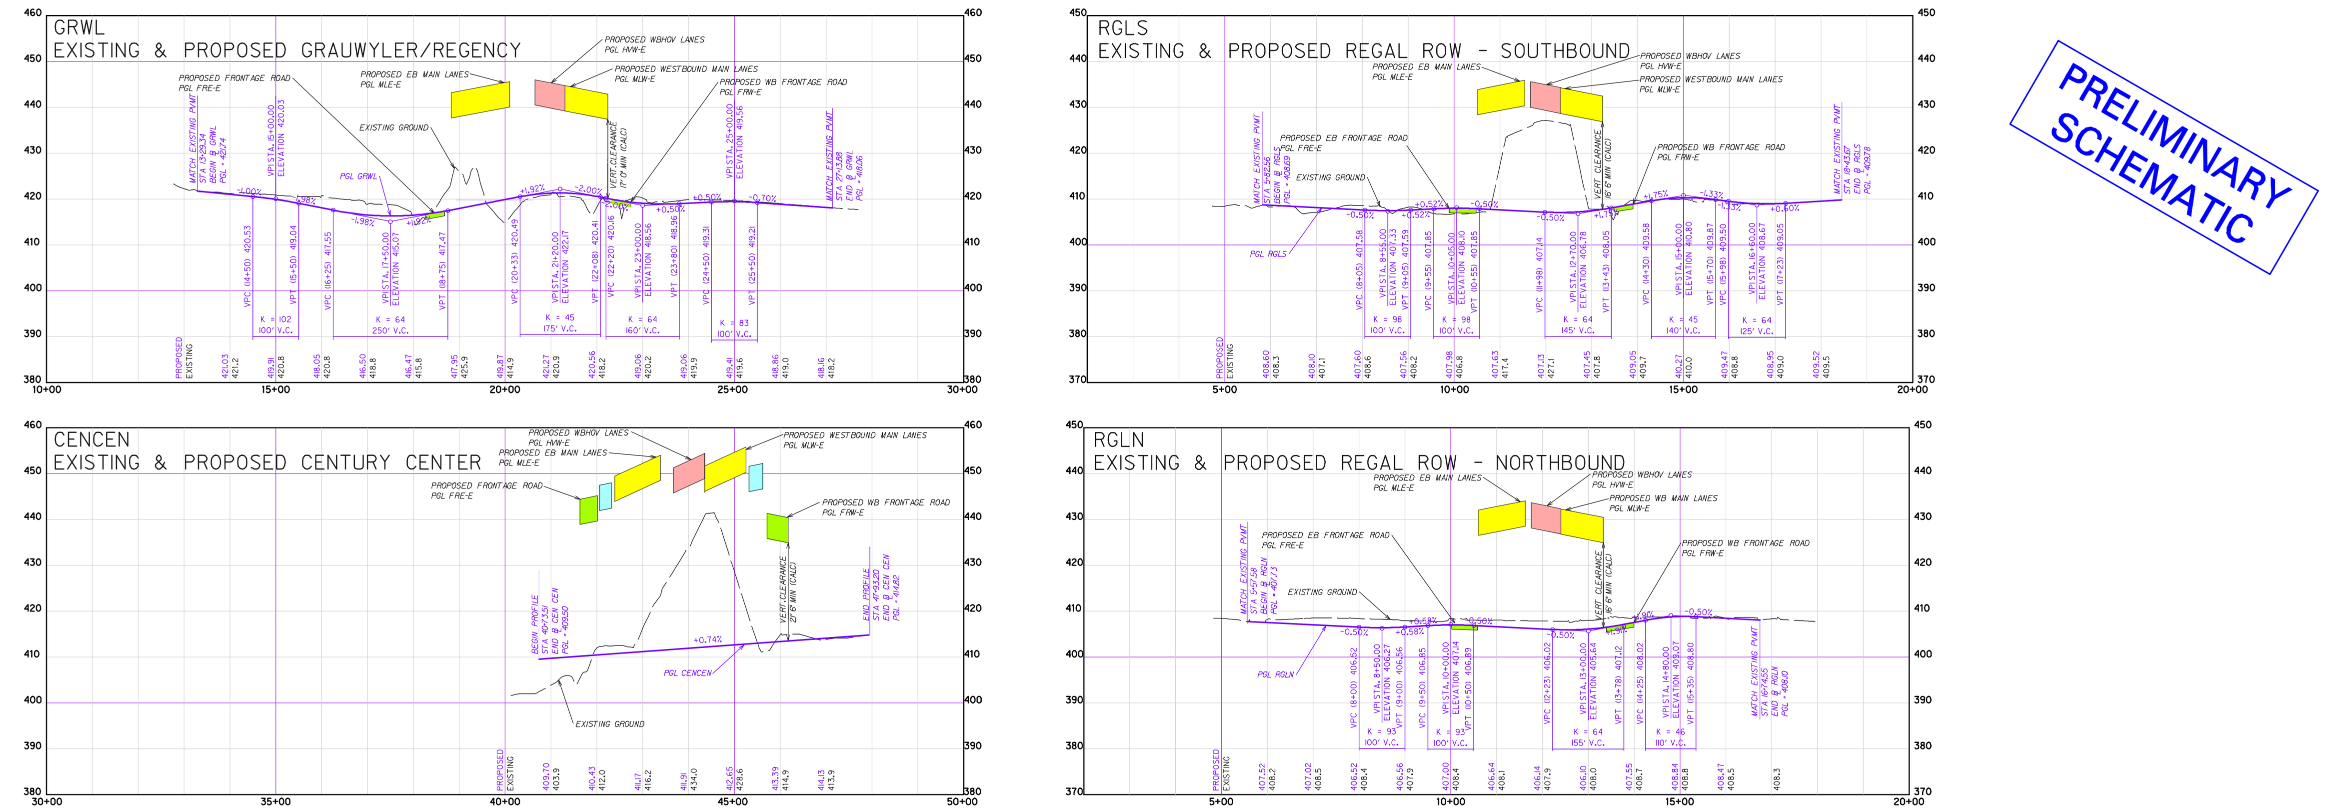

PRELIMINARY SCHEMATIC

CURVE DATA

[illegible]

TEXAS DEPARTMENT OF TRANSPORTATION
DALLAS DISTRICT
WILLIAM L. HALE, P.E., DISTRICT ENGINEER
SH 183 REEVALUATION DESIGN SCHEMATIC
SH 183 FROM WEST OF SH 161 TO IH 35E
DALLAS COUNTY
CSJ: 0094–03–065 FROM 1.2 MILES EAST OF SH 360 TO 0.66 MILE WEST OF LOOP 12, PROJECT LENGTH 6.69 MILES
CSJ: 0094–07–015 FROM 1.0 MILES EAST OF LOOP 12 TO WEST END OF ELM FORK TRINITY BRIDGE, PROJECT LENGTH 0.3 MILE
CSJ: 0094–07–020 FROM WEST END OF ELM FORK TRINITY BRIDGE TO IH 35E, PROJECT LENGTH 1.1 MILES
DESIGN SPEED
AVERAGE DAILY TRAFFIC 2000 (2029)
ROLL 5 OF 5