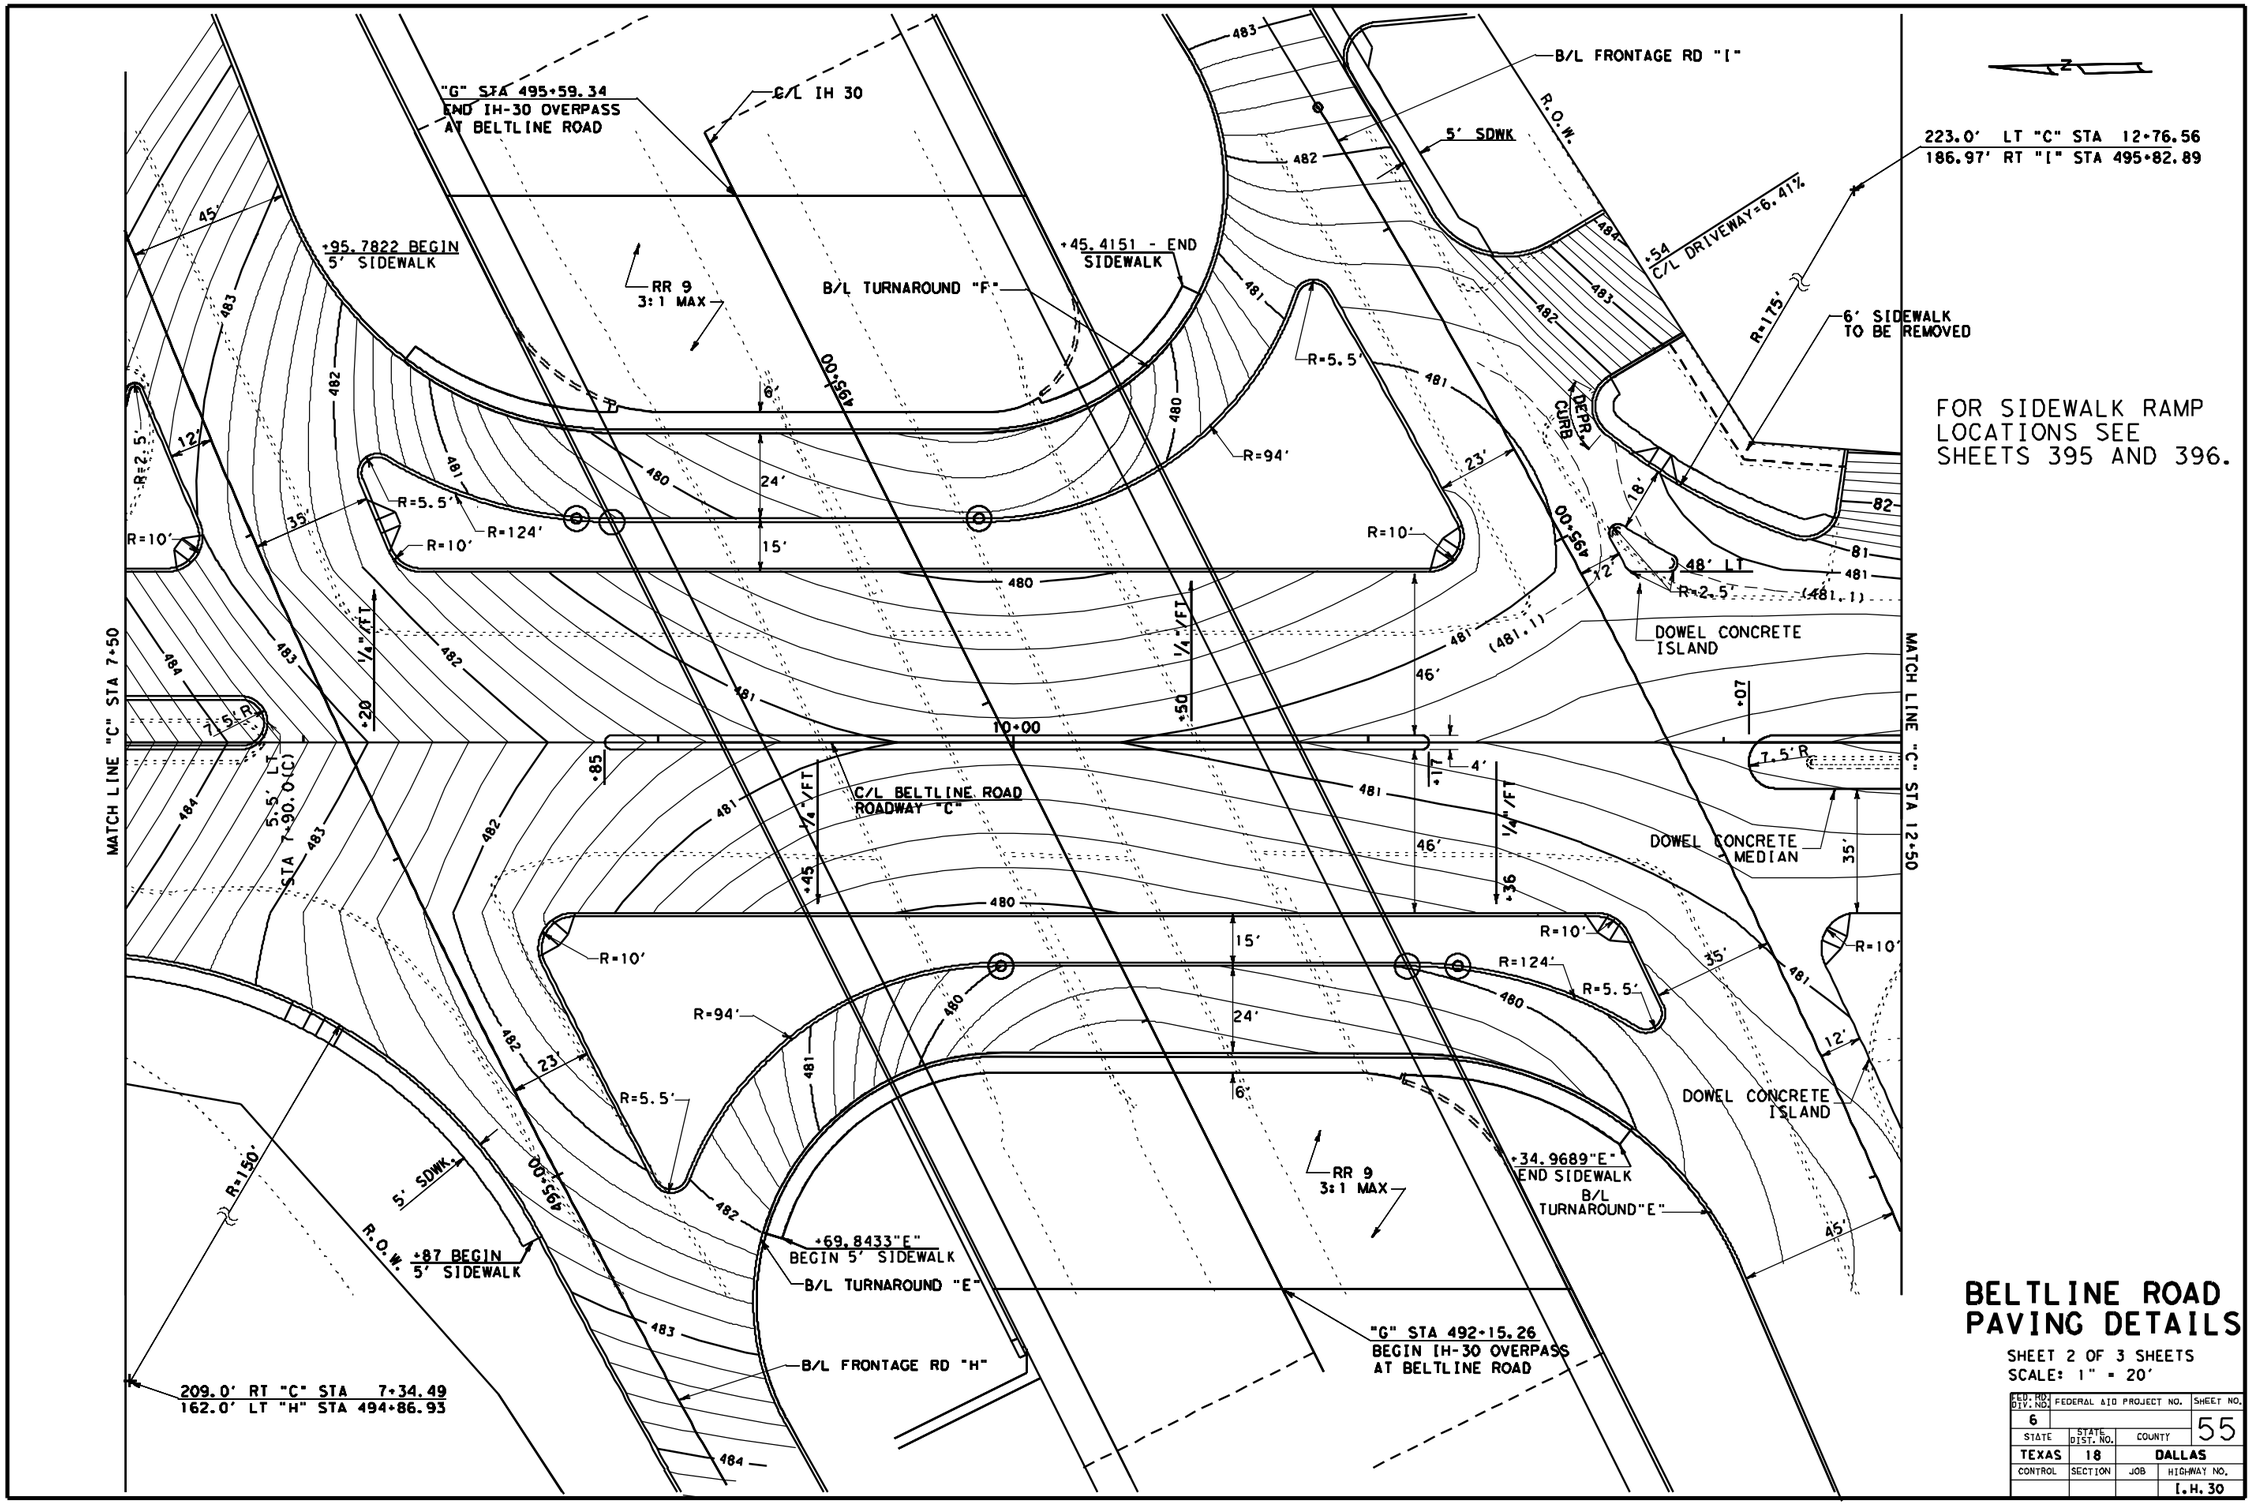

BELTLINE ROAD PAVING DETAILS

SHEET 2 OF 3 SHEETS
SCALE: 1" = 20'

FED. RD. DIV. NO.	FEDERAL AID PROJECT NO.		SHEET NO.
6			55
STATE	STATE DIST. NO.	COUNTY	
TEXAS	18	DALLAS	
CONTROL	SECTION	JOB	HIGHWAY NO.
			I.H. 30