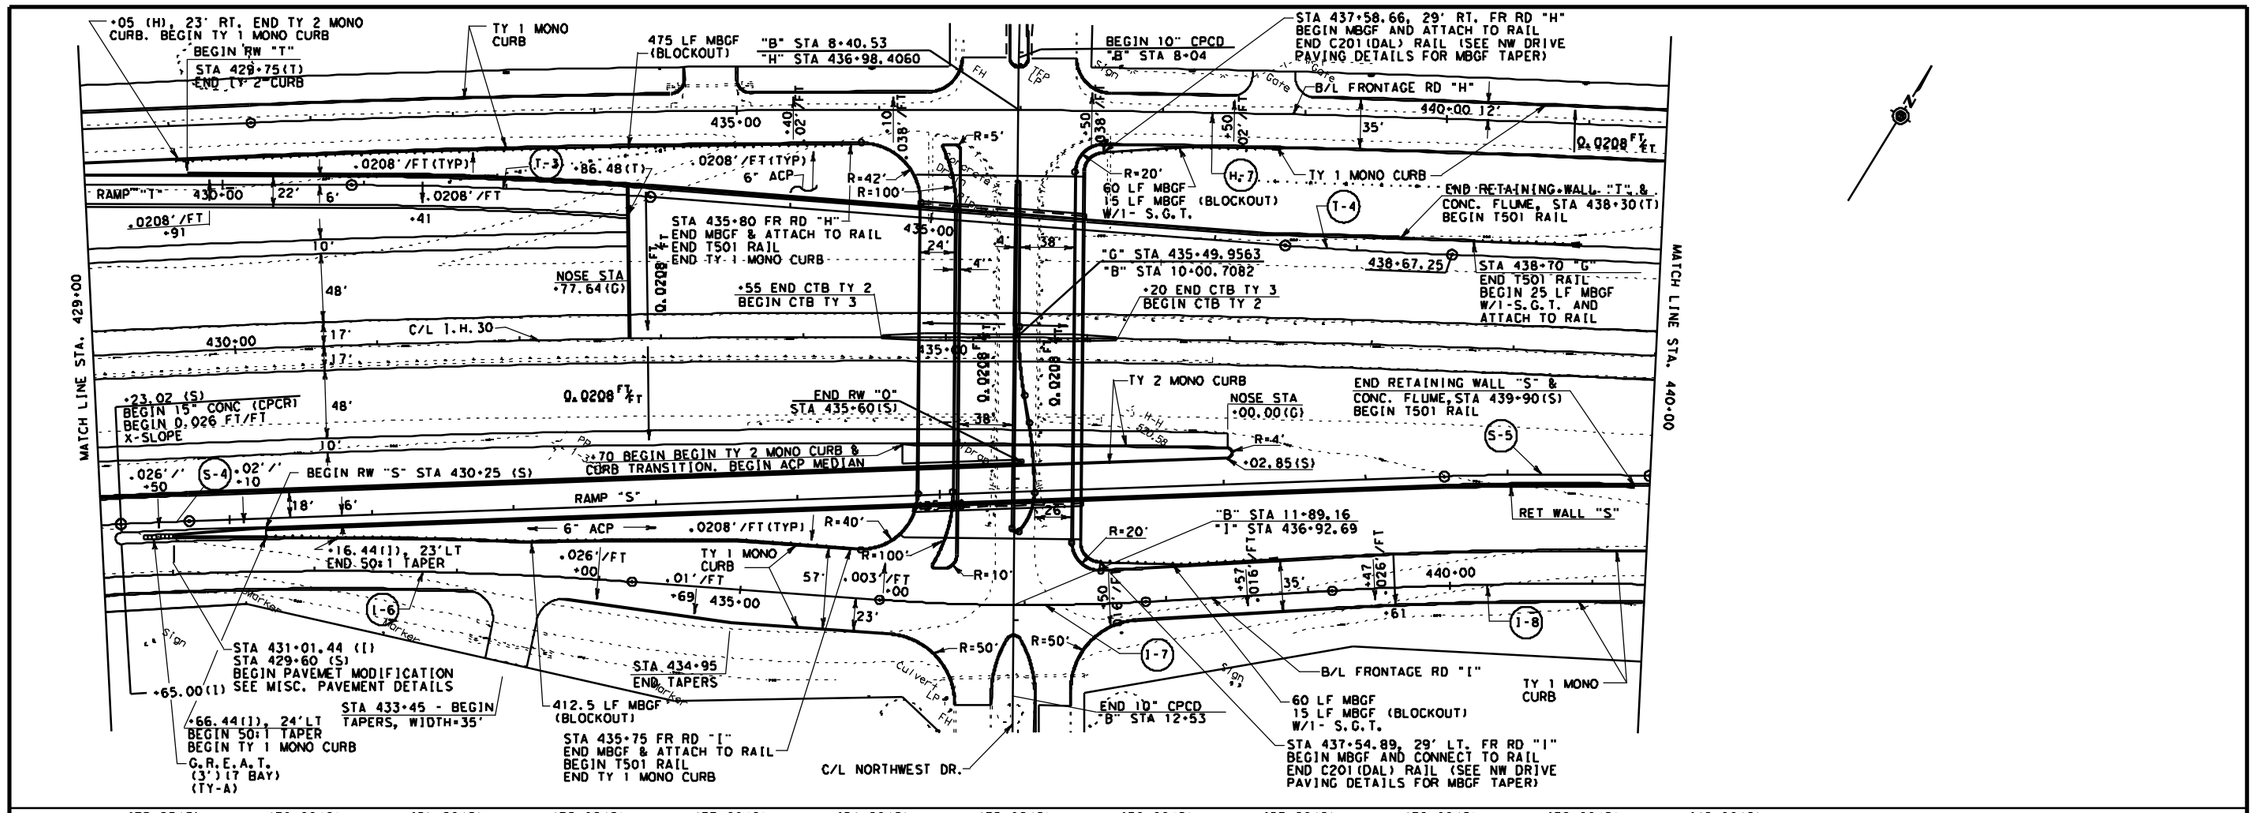

PLAN PROFILE

STA. 429+00 TO
STA. 440+00

SCALE:
PLAN 1" = 50' HORIZ.
PROFILE 1" = 10' VERT.

SHEET 14 OF 25 SHEETS

FED. RD. DIV. NO.	FEDERAL AID PROJECT NO.	SHEET NO.
6		

STATE	DIST.	COUNTY
TEXAS	18	DALLAS

CONT.	SECT.	JOB	HIGHWAY NO.
			I.H. 30