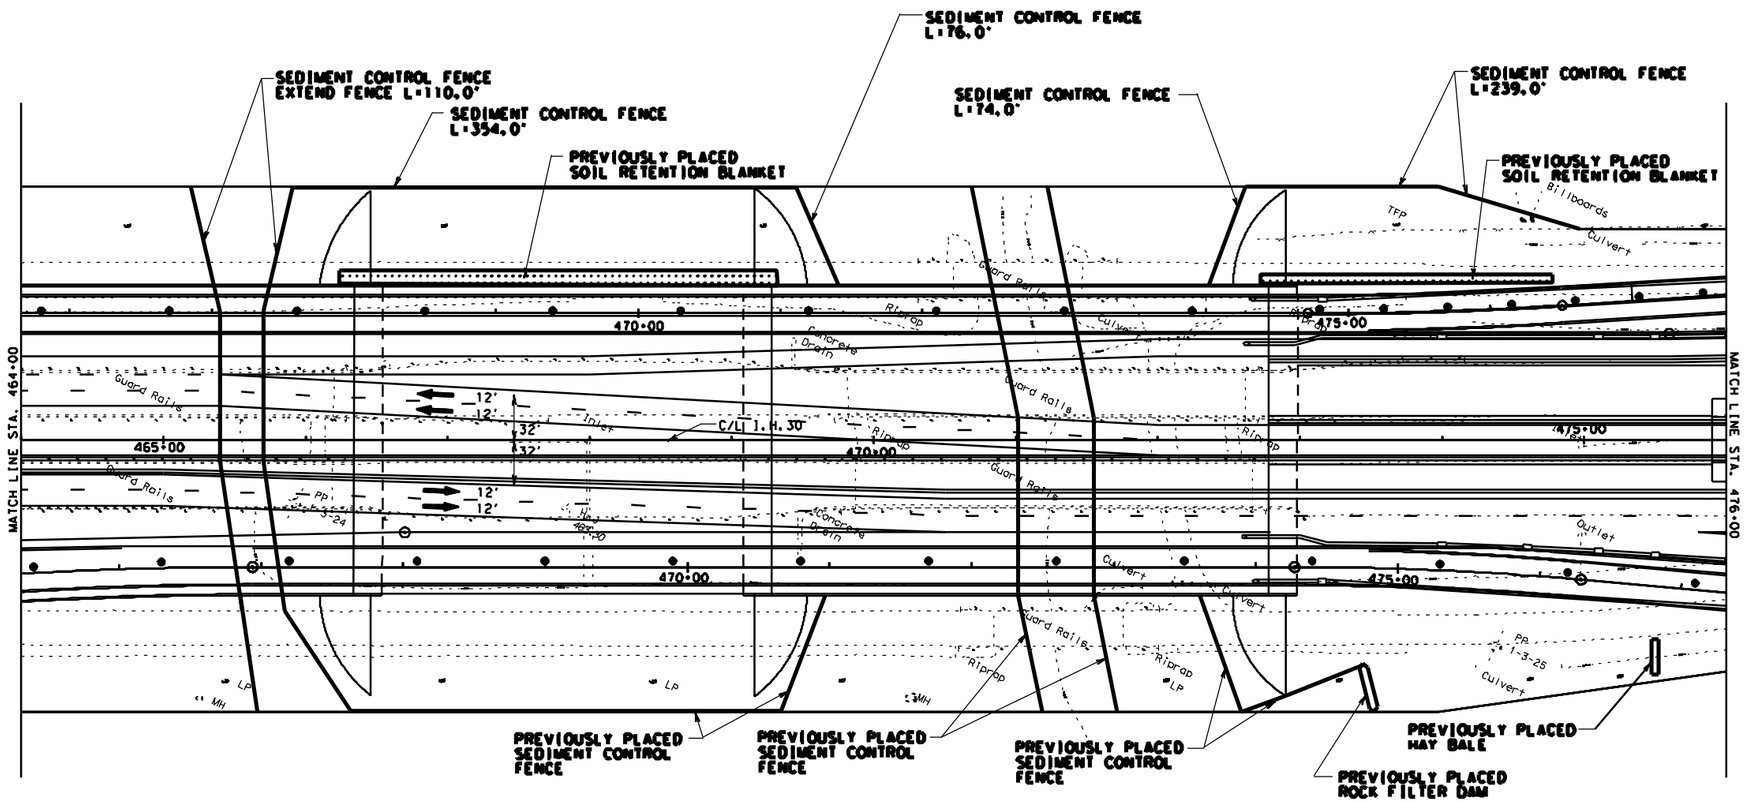

PHASE 1E

TxDOT STORM WATER POLLUTION PREVENTION PLAN

SHEET 11 OF 45 SHEETS
SCALE: 1" = 50' HORIZ

FED. RD. DIV. NO.	FEDERAL AID PROJECT NO.		SHEET NO.
6			
STATE	DIST.	COUNTY	
TEXAS	18	DALLAS	
CONT.	SECT.	JOB	HIGHWAY NO.
			I.H. 30