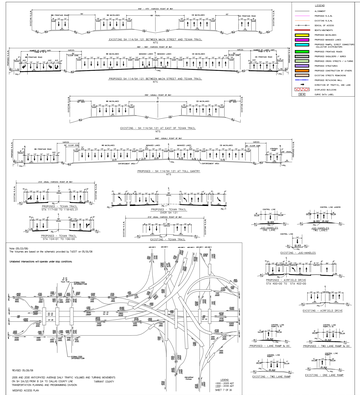

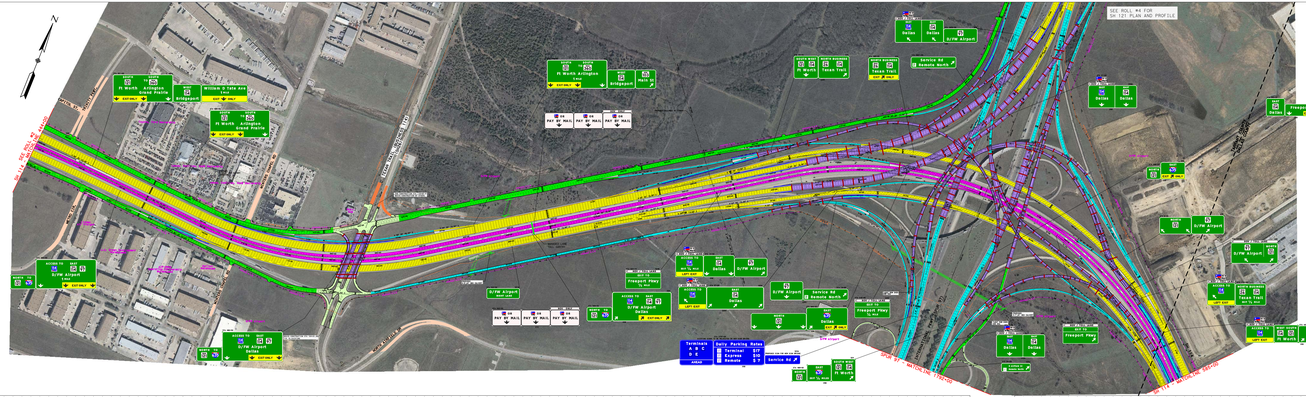

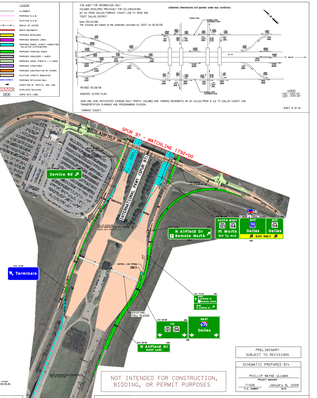

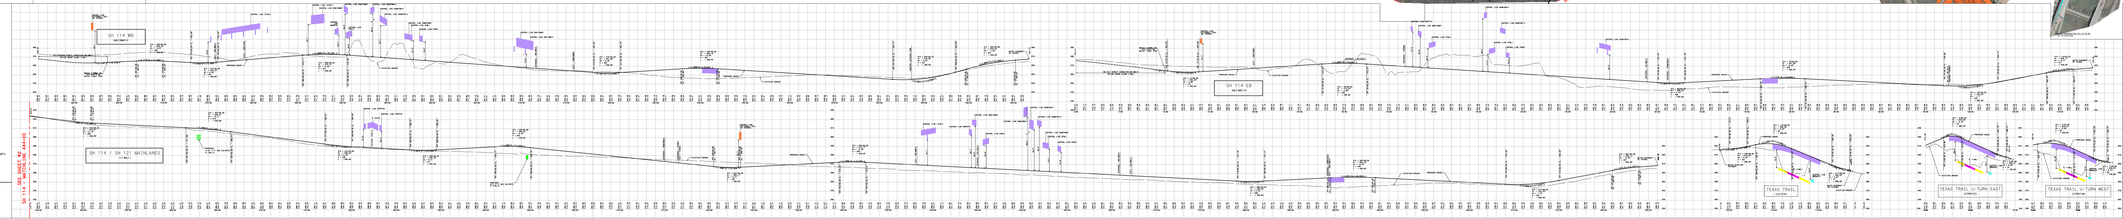

TEXAS
DEPARTMENT OF TRANSPORTATION

©2009 by Texas Department of Transportation
Fort Worth, Texas

PUBLIC HEARING DISPLAY

State Highway 114
From Business 114L to International Parkway
And
State Highway 121
From SH 360 to FM 2499

CSJs 0353-03-059, 0353-03-079, 0364-01-112,
0364-01-113, 0364-01-115, 0364-01-072

Scales:
Horizontal: 1:200
Vertical: 1:20

Tarrant County
February 24, 2009

FUNCTIONAL CLASSIFICATION, DESIGN SPEED
MAINLANES - URBAN FREEWAY, 70 MPH
COLLECTOR DISTRIBUTOR - URBAN FREEWAY, 50 MPH
RAMPS - URBAN FREEWAY, 50 MPH
FRONTAGE ROADS - COLLECTOR, 40 MPH
CROSS STREETS - COLLECTOR, 30 MPH
TURNOUTS - COLLECTOR, 20 MPH
FM 2499 -URBAN FREEWAY, 55 MPH

Roll 3 of 5

HDR

HDR Engineering, Inc.
Texas Registered Firm F-1704
1111 Preston Road, Suite 200
Dallas, Texas 75248-1229

TEXAS
DEPARTMENT OF TRANSPORTATION

©2009 by Texas Department of Transportation
Fort Worth, Texas

PUBLIC HEARING DISPLAY

State Highway 114
From Business 114L to International Parkway
And
State Highway 121
From SH 360 to FM 2499

CSJs 0353-03-059, 0353-03-079, 0364-01-112,
0364-01-113, 0364-01-115, 0364-01-072

Scales:
Horizontal: 1:200
Vertical: 1:20

Tarrant County
February 24, 2009

FUNCTIONAL CLASSIFICATION, DESIGN SPEED
MAINLANES - URBAN FREEWAY, 70 MPH
COLLECTOR DISTRIBUTOR - URBAN FREEWAY, 50 MPH
RAMPS - URBAN FREEWAY, 50 MPH
FRONTAGE ROADS - COLLECTOR, 40 MPH
CROSS STREETS - COLLECTOR, 30 MPH
TURNOUTS - COLLECTOR, 20 MPH
FM 2499 -URBAN FREEWAY, 55 MPH

Roll 3 of 5

©2009 Texas Department of Transportation