PROPOSED TYPICAL SECTIONS

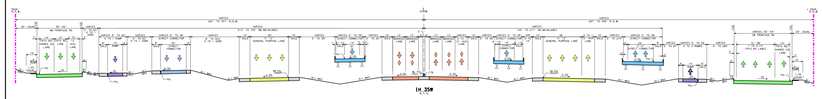

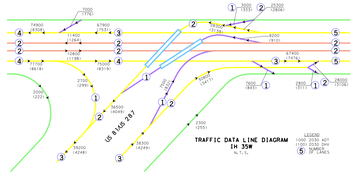

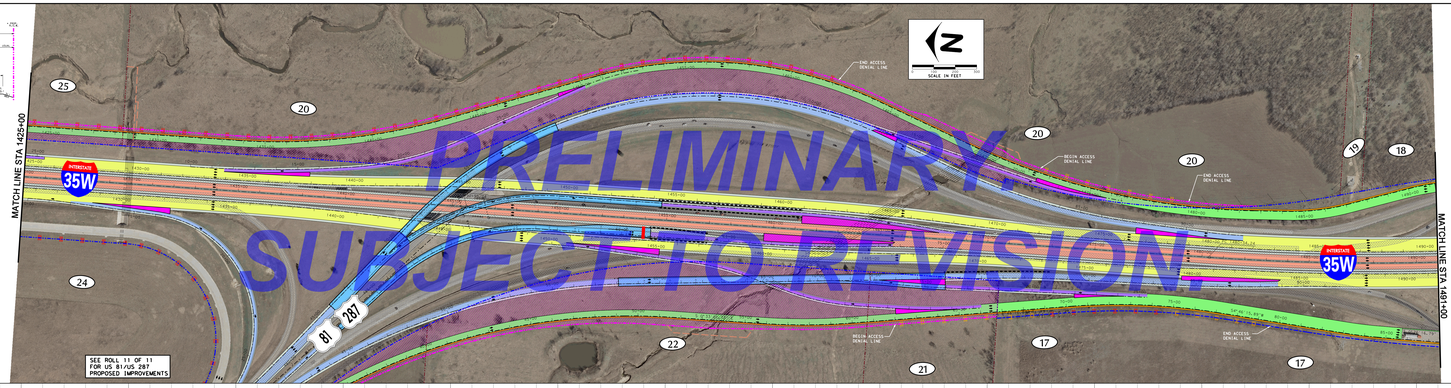

PROPERTY OWNERSHIP (ALL DATA OBTAINED FROM TARRANT COUNTY CENTRAL APPRAISAL DISTRICT, MARCH 27, 2009)		
PARCEL	OWNER	TENANT
17	BASSWOOD DEVELOPMENT LTD	
18	ROYAL, DENNISON ETAL	
19	ONCOR ELECTRIC DELIVERY CO LLC	VERIZON WIRELESS
20	ROYAL, DENNISON A	
21	ROYAL, DENNISON A ETAL	
22	ROYAL, DENNISON A ETAL	
24	ELLIMECK CORP	
25	81L INVESTMENT LP	

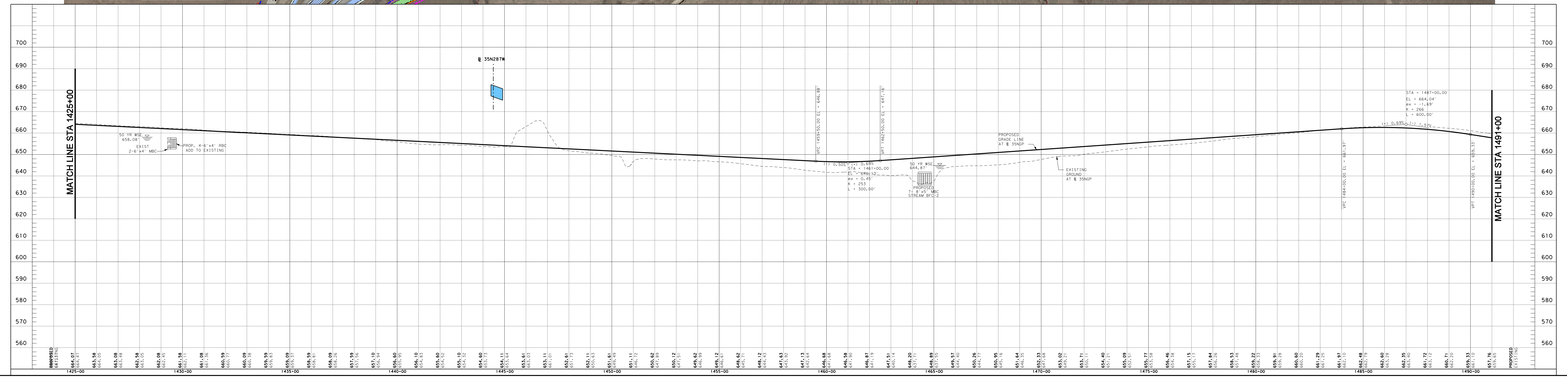

LEGEND:

- GENERAL PURPOSE LANES (GP LANES)
- MANAGED LANES (ML)
- RAMPS/MANAGED LANE RAMPS
- FRONTAGE ROADS/CITY STREETS
- DIRECT CONNECTORS
- PRELIMINARY STRUCTURE LIMITS AND POSSIBLE BENT/COLUMN LOCATIONS
- PROPOSED SIDEWALKS
- PROPOSED RAMP GORE AREA
- EXISTING PAVEMENT REMOVAL
- RIGHT-OF-WAY ACQUISITION AREA
- TRAFFIC DIRECTION
- PRELIMINARY PROPOSED RETAINING WALL
- PROPERTY OWNER NUMBER
- PROPOSED MANAGED LANE TOLL GANTRY
- PROPOSED MANAGED LANE RAMP TOLL GANTRY
- PROPOSED MANAGED LANE DECLARATION/ENFORCEMENT ZONE
- PROPERTY LINE
- EXISTING RIGHT-OF-WAY(R.O.W.)
- EXISTING ACCESS DENIED
- PROPOSED RIGHT-OF-WAY(R.O.W.)
- PROPOSED ACCESS DENIED
- DRAINAGE EASEMENTS

ROLL 7 OF 11

TEXAS DEPARTMENT OF TRANSPORTATION
FORT WORTH DISTRICT
MARIBEL P. CHAVEZ, P.E. DISTRICT ENGINEER

PUBLIC HEARING DISPLAY

IH 35W

FROM IH 820 TO SOUTH OF SH 114
TARRANT & DENTON COUNTIES, TEXAS
DECEMBER 15, 2011

CSJ NO. 0014-06-202
CSJ NO. 0014-06-205
CSJ NO. 0095-05-040
CSJ NO. 0095-09-404

ROADWAY TYPE	DESIGN SPEED	FUNCTIONAL CLASSIFICATION
IH 35W GENERAL PURPOSE LANES	70 MPH	URBAN FREEWAY
US 81/US 287 & SH 170 MAINLANES	70 MPH	URBAN FREEWAY
MANAGED LANES	70 MPH *	URBAN FREEWAY
DIRECT CONNECTORS	45 MPH *	URBAN FREEWAY
IH 35W SOUTH TO US 81/US287	40 MPH	URBAN FREEWAY
IH 35W NORTH TO SH 170 EAST	45 MPH	URBAN FREEWAY
RAMP/MANAGED LANE RAMPS	45 MPH **	URBAN FREEWAY
SB IH 35W TO SH 170	45 MPH	URBAN FREEWAY
COLLECTORS/DISTRIBUTORS	50 MPH	URBAN PRINCIPAL ARTERIAL
FRONTAGE ROADS	40 MPH	URBAN COLLECTOR STREET
CITY STREETS	30 MPH	URBAN LOCAL STREET

* 45 MPH UNLESS NOTED OTHERWISE
** 35 MPH UNLESS NOTED OTHERWISE
*** 40 MPH UNLESS NOTED OTHERWISE

AERIAL PHOTOGRAPHY: JANUARY 2009

NOT INTENDED FOR CONSTRUCTION, BIDDING, AND OR PERMIT PURPOSES

Texas Department of Transportation
Texas Transportation Commission
Tom Rummel, Chairman
Ted Houghton
Fred Underwood
Jeff Austin III
Ex-Officio Members
Phillip Wilson, P.E.
Executive Director

CH2M HILL
ASSOCIATES, INC.
CH2M HILL Texas Registration No. F-3704
PREPARED BY: CH2M HILL, INC.
2000 NORTH I-35, SUITE 100
WACO (WACO), TX, 6707
(254) 772-9000
DATE: DECEMBER 15, 2011