Texas Department of Transportation
LUFKIN DISTRICT

DOTD
LOUISIANA DEPARTMENT OF TRANSPORTATION AND DEVELOPMENT

ARCADIS
2112 South Medford Dr.
Lufkin, Texas 75901
Phone: (936) 632-9722
Fax: (936) 634-4116

SCHEMATIC LAYOUT
SHELBY COUNTY &
DESOTO PARISH
US 84
AT THE SABINE RIVER
CSJ #:
0175-01-078 (TX)
0175-01-005 (BRIDGE)
0911-39-022 (LA)

TEXAS
FUNCTIONAL CLASSIFICATION
SUBURBAN ARTERIAL
DESIGN SPEED 50 MPH

LOUISIANA
FUNCTIONAL CLASSIFICATION
URBAN PRINCIPAL ARTERIAL
DESIGN SPEED= EB 40 MPH
WB 50 MPH

FIRST AVENUE= 30 MPH

AVERAGE DAILY TRAFFIC		
CURRENT YR 2009	PROJECTED YR 2029	PROJECTED YR 2039
8,000	11,500	12,600

Kelly O. Morris
KELLY O. MORRIS, P.E.
SERIAL NO. 86590
ARCADIS PROJECT MANAGER

12-17-2010
DATE

0 100 200
SCALE IN FEET

SCALE: 1" = 100' H 1" = 10' V

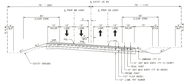
PROP WB US 84 STA 261+21.72 TO STA 414+85.72
PROP EB US 84 STA 261+06.00 TO STA 414+70.00
(NOT TO SCALE)
X-X

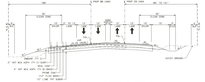
PROP WB US 84 STA 414+85.72 TO STA 417+79.18
PROP EB US 84 STA 414+70.00 TO STA 417+63.00
(NOT TO SCALE)
Y-Y

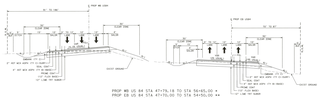
PROP WB US 84 STA 417+79.18 TO STA 56+65.00 +
PROP EB US 84 STA 417+63.00 TO STA 54+50.00 ++
+PROP WB BRIDGE STA 56+65.00 TO STA 69+95.00
++PROP EB BRIDGE STA 54+50.00 TO STA 69+95.00
C-C

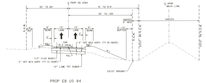
PROP EB US 84
STA 69+95.00 TO STA 88+00.00
(NOT TO SCALE)
B-B

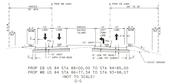
PROP EB US 84 STA 88+00.00 TO STA 98+85.00
PROP WB US 84 STA 86+77.34 TO STA 98+96.57
(NOT TO SCALE)
D-D

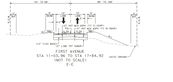
FIRST AVENUE
STA 11+00.00 TO STA 14+46.92
(NOT TO SCALE)
E-E

PARK ROAD
(NOT TO SCALE)

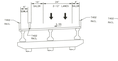
PROP WB US 84 BRIDGE SECTION
(NOT TO SCALE)
STA 56+65.00 TO STA 69+95.00

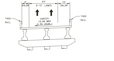
PROP EB US 84 BRIDGE SECTION
(NOT TO SCALE)
STA 54+50.00 TO STA 69+95.00

LEGEND

* REVISED FROM GEOPAK SYMBOLOGY

	SYMBOLOGY	LINE WEIGHT	COLOR	COLOR CODE
PROP ROADWAY TRAVELWAY EDGE		2 *	BLACK	0
PROP ROADWAY PAVEMENT EDGE		2 *	BLACK	0
INTERSECTING ROAD TRAVELWAY EDGE		2 *	BLUE	1
INTERSECTING ROAD PAVEMENT EDGE		2 *	BLUE	1
EXISTING US 84 CENTERLINE		1 *	GRAY	112
PROPOSED US 84 WB & EB CENTERLINE		4 *	BLACK	0
FIRST AVENUE CENTERLINE		1	BLUE	1
PROPOSED LANE DIRECTIONAL INDICATOR	→			
EXISTING LANE DIRECTIONAL INDICATOR	→			
PROPOSED ROW		6 *	ORANGE	6
EXISTING ROW		2 *	BLACK	0
PLANIMETRIC		1	GRAY	112
PROPOSED BRIDGE		3	RED	3
PROPOSED PROFILE		2	BLACK	0
NATURAL GROUND PROFILE		2	GREEN	2
TEMP. CONSTRUCTION EASEMENTS		4	RED	3
ABSTRACT DATA		1	MAGENTA	5
UNION PACIFIC RAILROAD (UPRR) ROW		6	GRAY	112

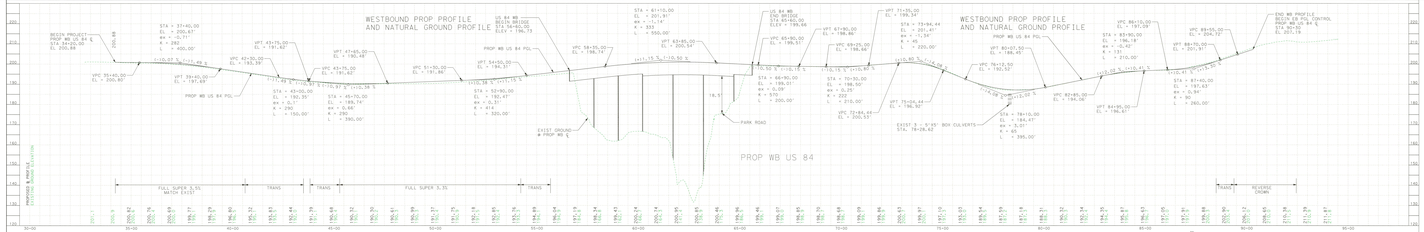

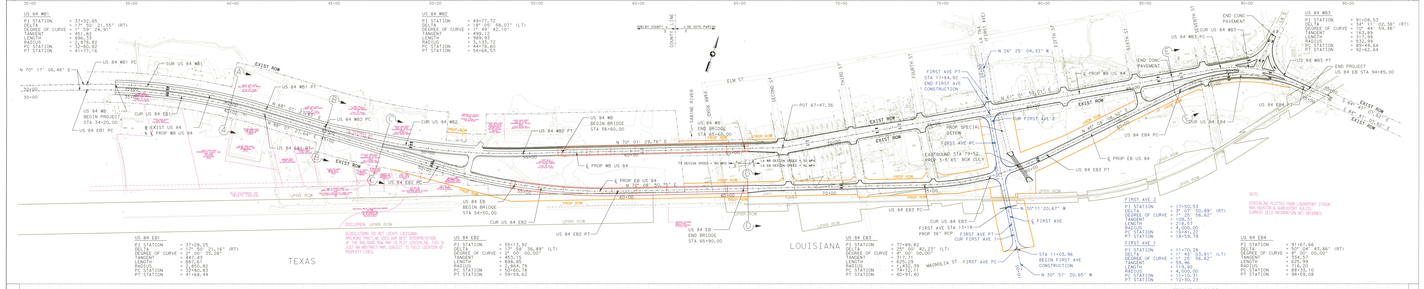

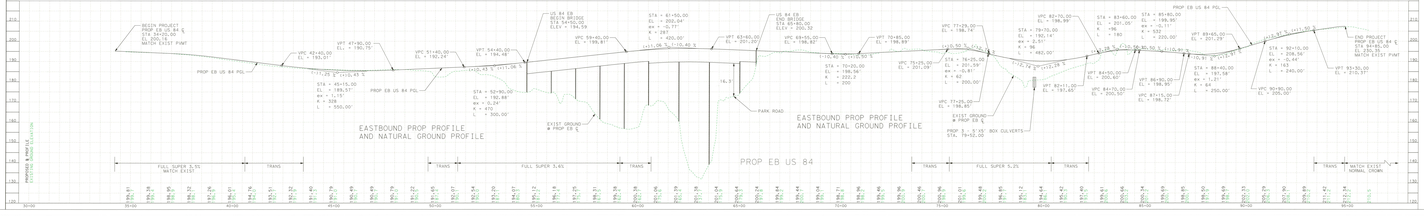

SCHEMATIC LAYOUT
SHELBY COUNTY &
DESOTO PARISH
US 84
AT THE SABINE RIVER

ARCADIS
2112 South Medford Dr.
Lufkin, Texas 75901
Phone: (936) 632-9722
Fax: (936) 634-4116

Texas Department of Transportation
LUFKIN DISTRICT