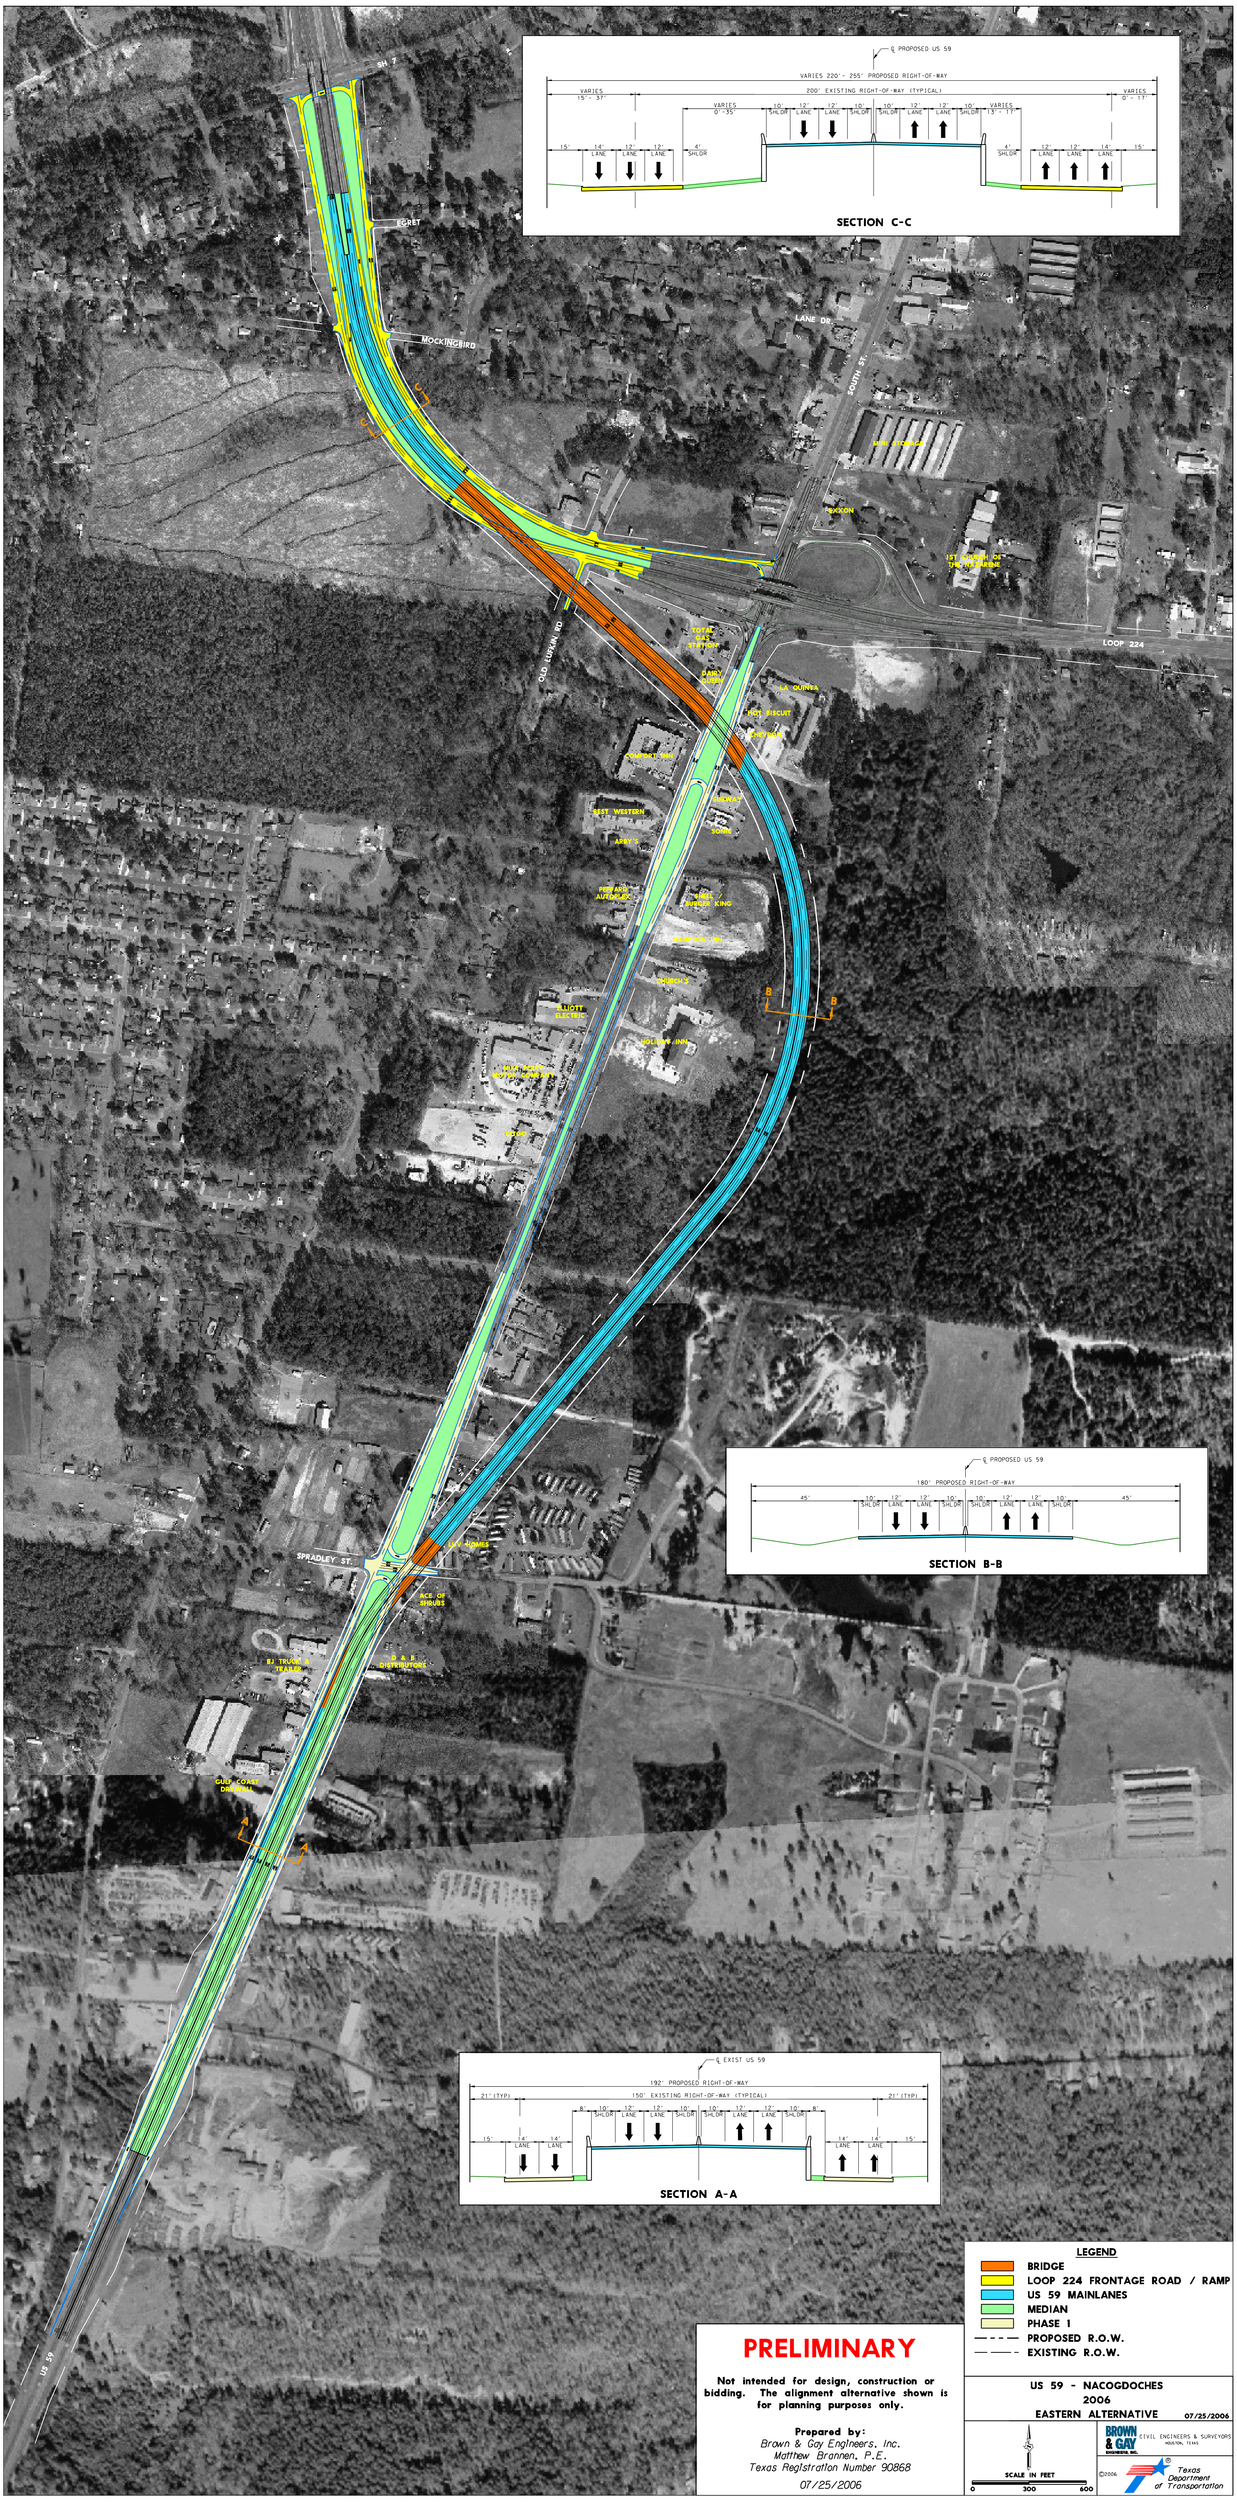
SECTION C-C
SECTION B-B
SECTION A-A
LEGEND
BRIDGE
LOOP 224 FRONTAGE ROAD / RAMP
US 59 MAINLANES
MEDIAN
PHASE 1
PROPOSED R.O.W.
EXISTING R.O.W.
PRELIMINARY
Not intended for design, construction or bidding. The alignment alternative shown is for planning purposes only.
Prepared by:
Brown & Gay Engineers, Inc.
Matthew Brannen, P.E.
Texas Registration Number 90868
07/25/2006
US 59 - NACOGDOCHES
2006
EASTERN ALTERNATIVE
07/25/2006
SCALE IN FEET
0
300
600
BROWN & GAY ENGINEERS, INC.
CIVIL ENGINEERS & SURVEYORS
HOUSTON, TEXAS
©2006
Texas Department of Transportation