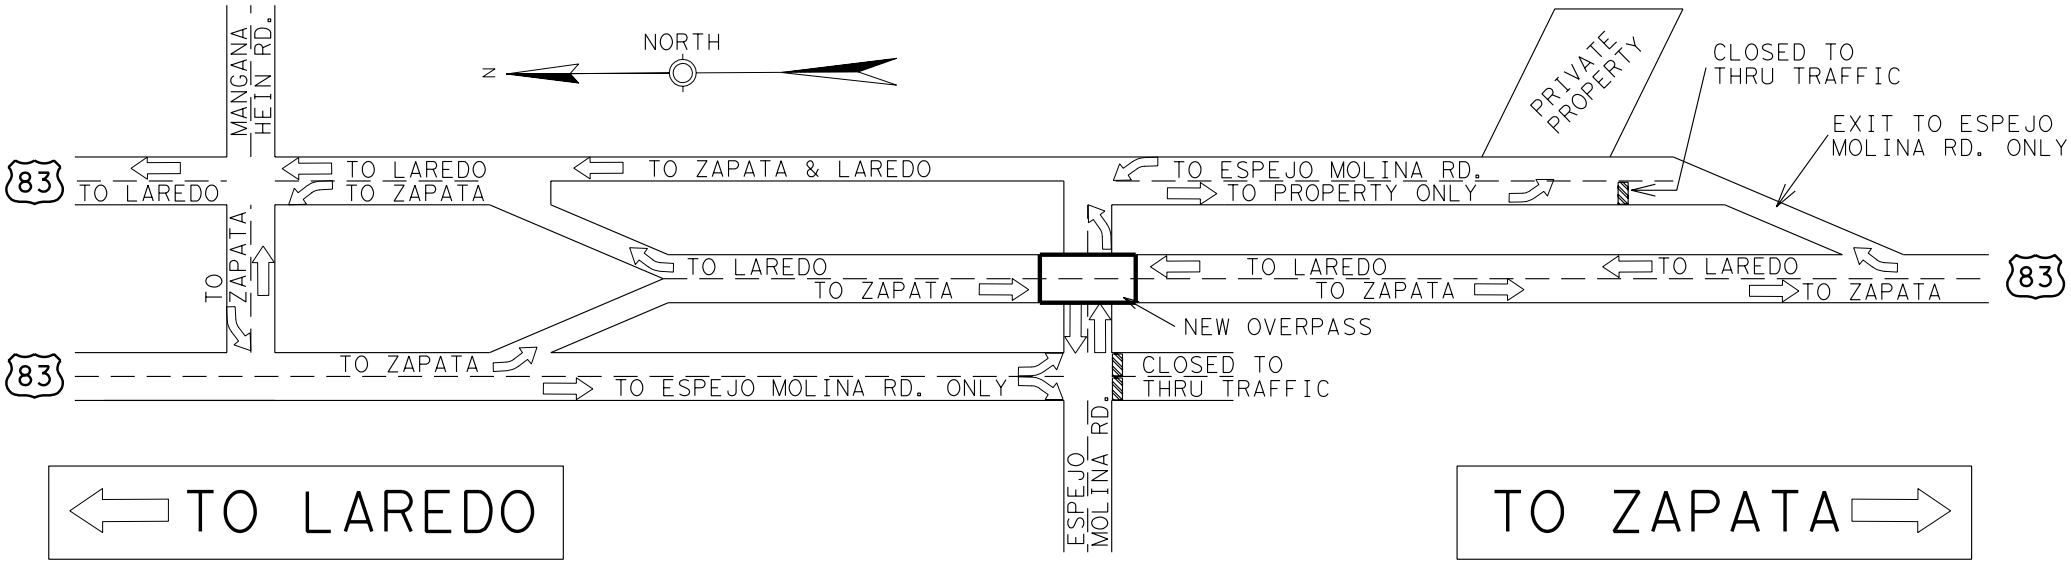

U.S. 83 SOUTH PROJECT
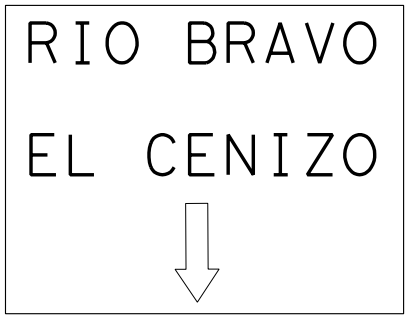
NEW TRAFFIC PATTERN