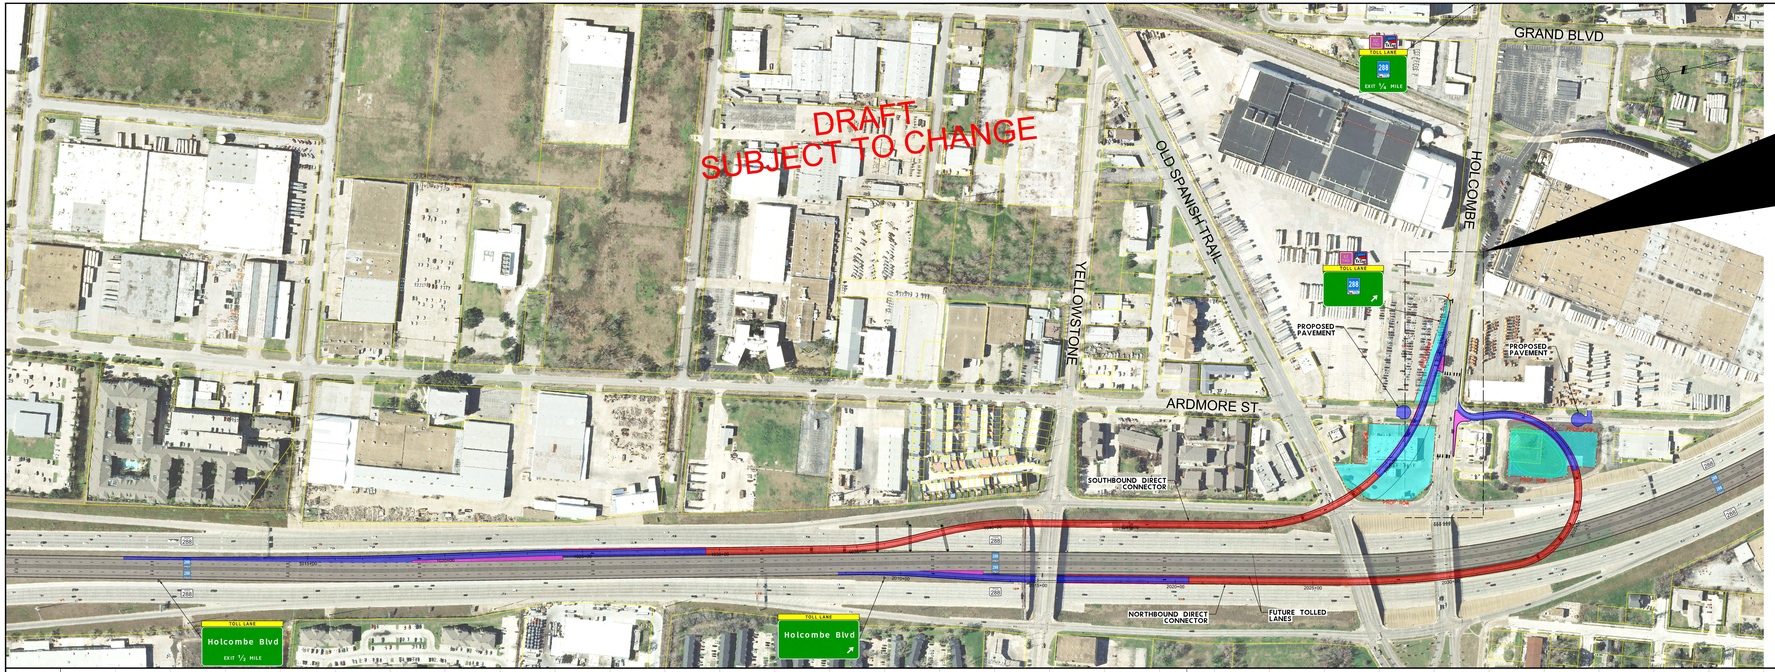

SOUTHBOUND DIRECT CONNECTOR

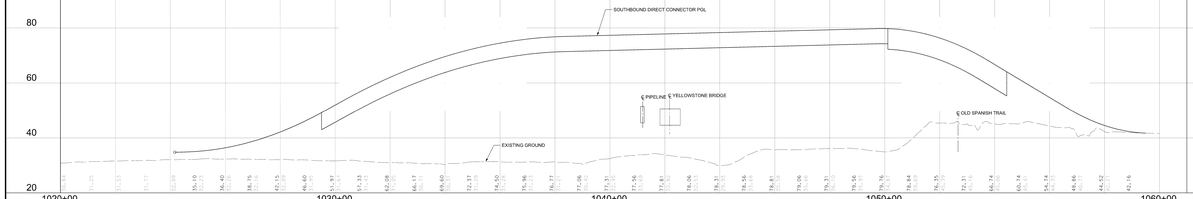

NORTHBOUND DIRECT CONNECTOR

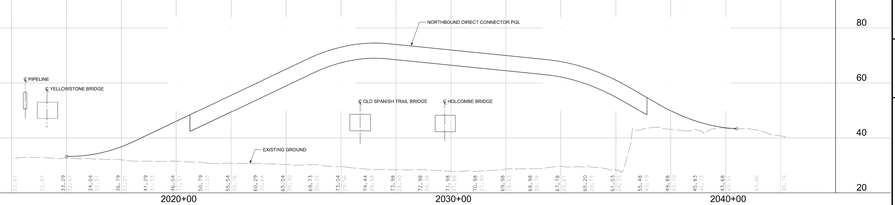

Texas Department of Transportation®

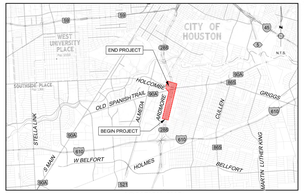

LOCATION MAP
N.T.S.

DESIGN SPEED:

SOUTHBOUND DIRECT CONNECTOR	35 MPH
NORTHBOUND DIRECT CONNECTOR	30 MPH

LEGEND

- EXIST TRAFFIC FLOW
- PROP TRAFFIC FLOW
- PARCEL
- PROP ROW
- PROP ROW AREA
- PROP DIRECT CONNECTOR ON FILL
- PROP DIRECT CONNECTOR BRIDGE
- PROP DETENTION POND
- PROP MEDIAN/GORE
- FUTURE TOLLED LANES

0 100 200 300 400

SCALE: H: 1"=100'
V: 1"= 10'

SCHEMATIC
SH 288 TOLLED DIRECT CONNECTORS TO THE TEXAS MEDICAL CENTER AREA

klotz associates
Texas PE Firm Reg. # F-929
1160 DAIRY ASHFORD, SUITE 500
HOUSTON, TX 77079
Phone: (281) 589-7257 Fax: (281) 589-7309