LOOP F

(FOR PAVEMENT SECTION
DIMENSIONS REFER TO TYP SECTS)

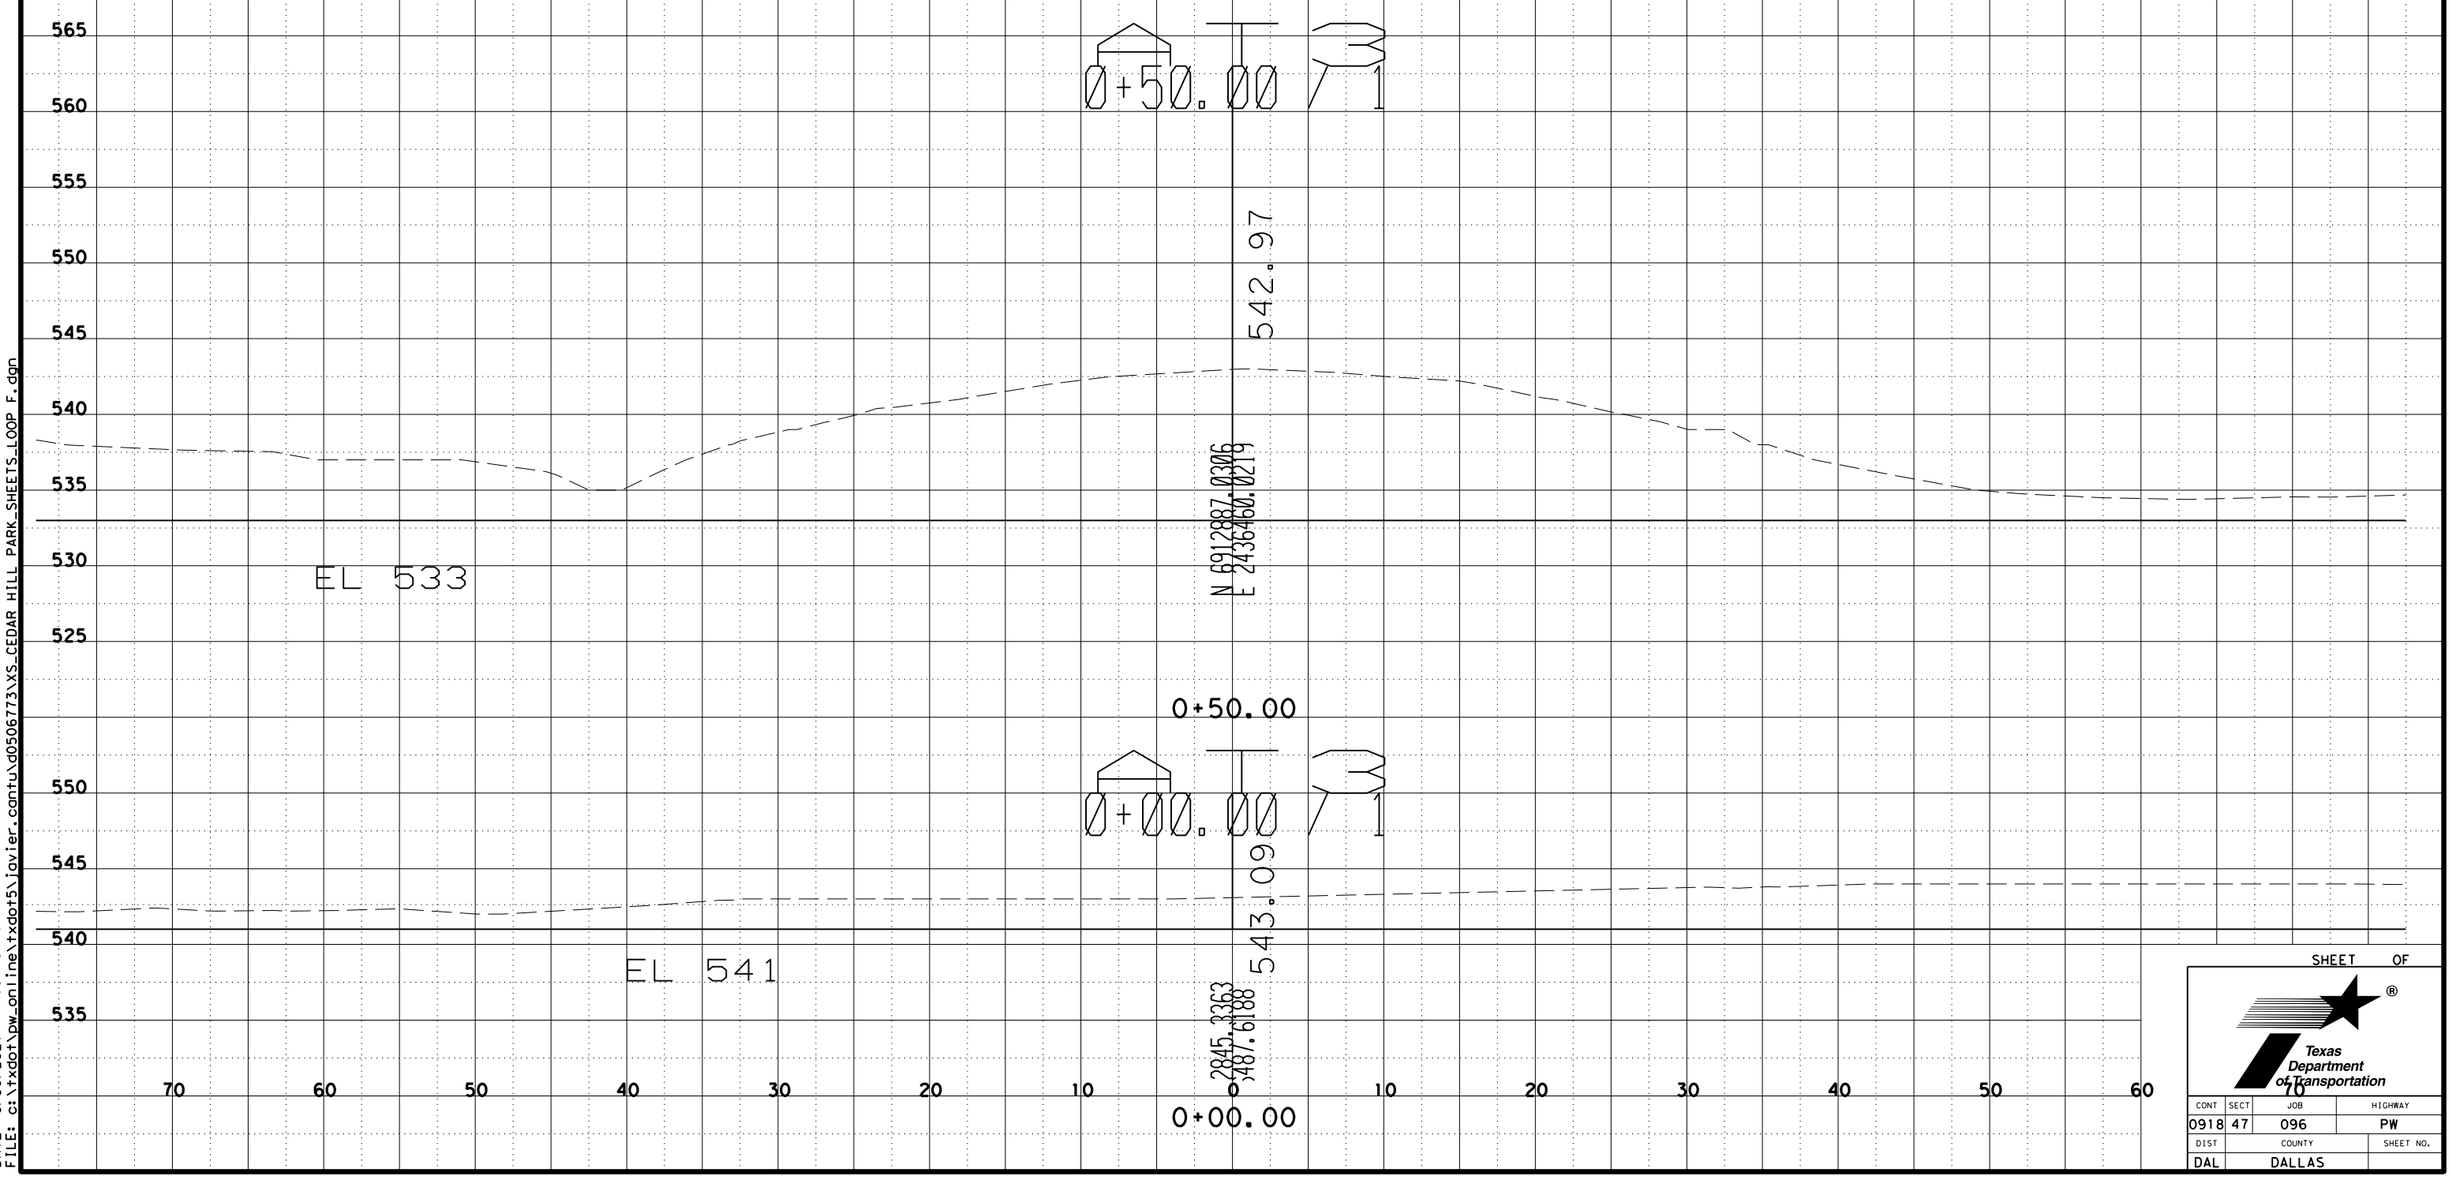

SHEET OF

Texas Department of Transportation

CONT	SECT	JOB	HIGHWAY
0918	47	096	PW
DIST	COUNTY		SHEET NO.
DAL	DALLAS		

DATE: 6/30/2021 4:05:49 PM
FILE: c:\txdot\pw_online\txdot5\javier.cantu\d0506773\XS_CEDAR HILL PARK_SHEETS_LOOP F.dgn