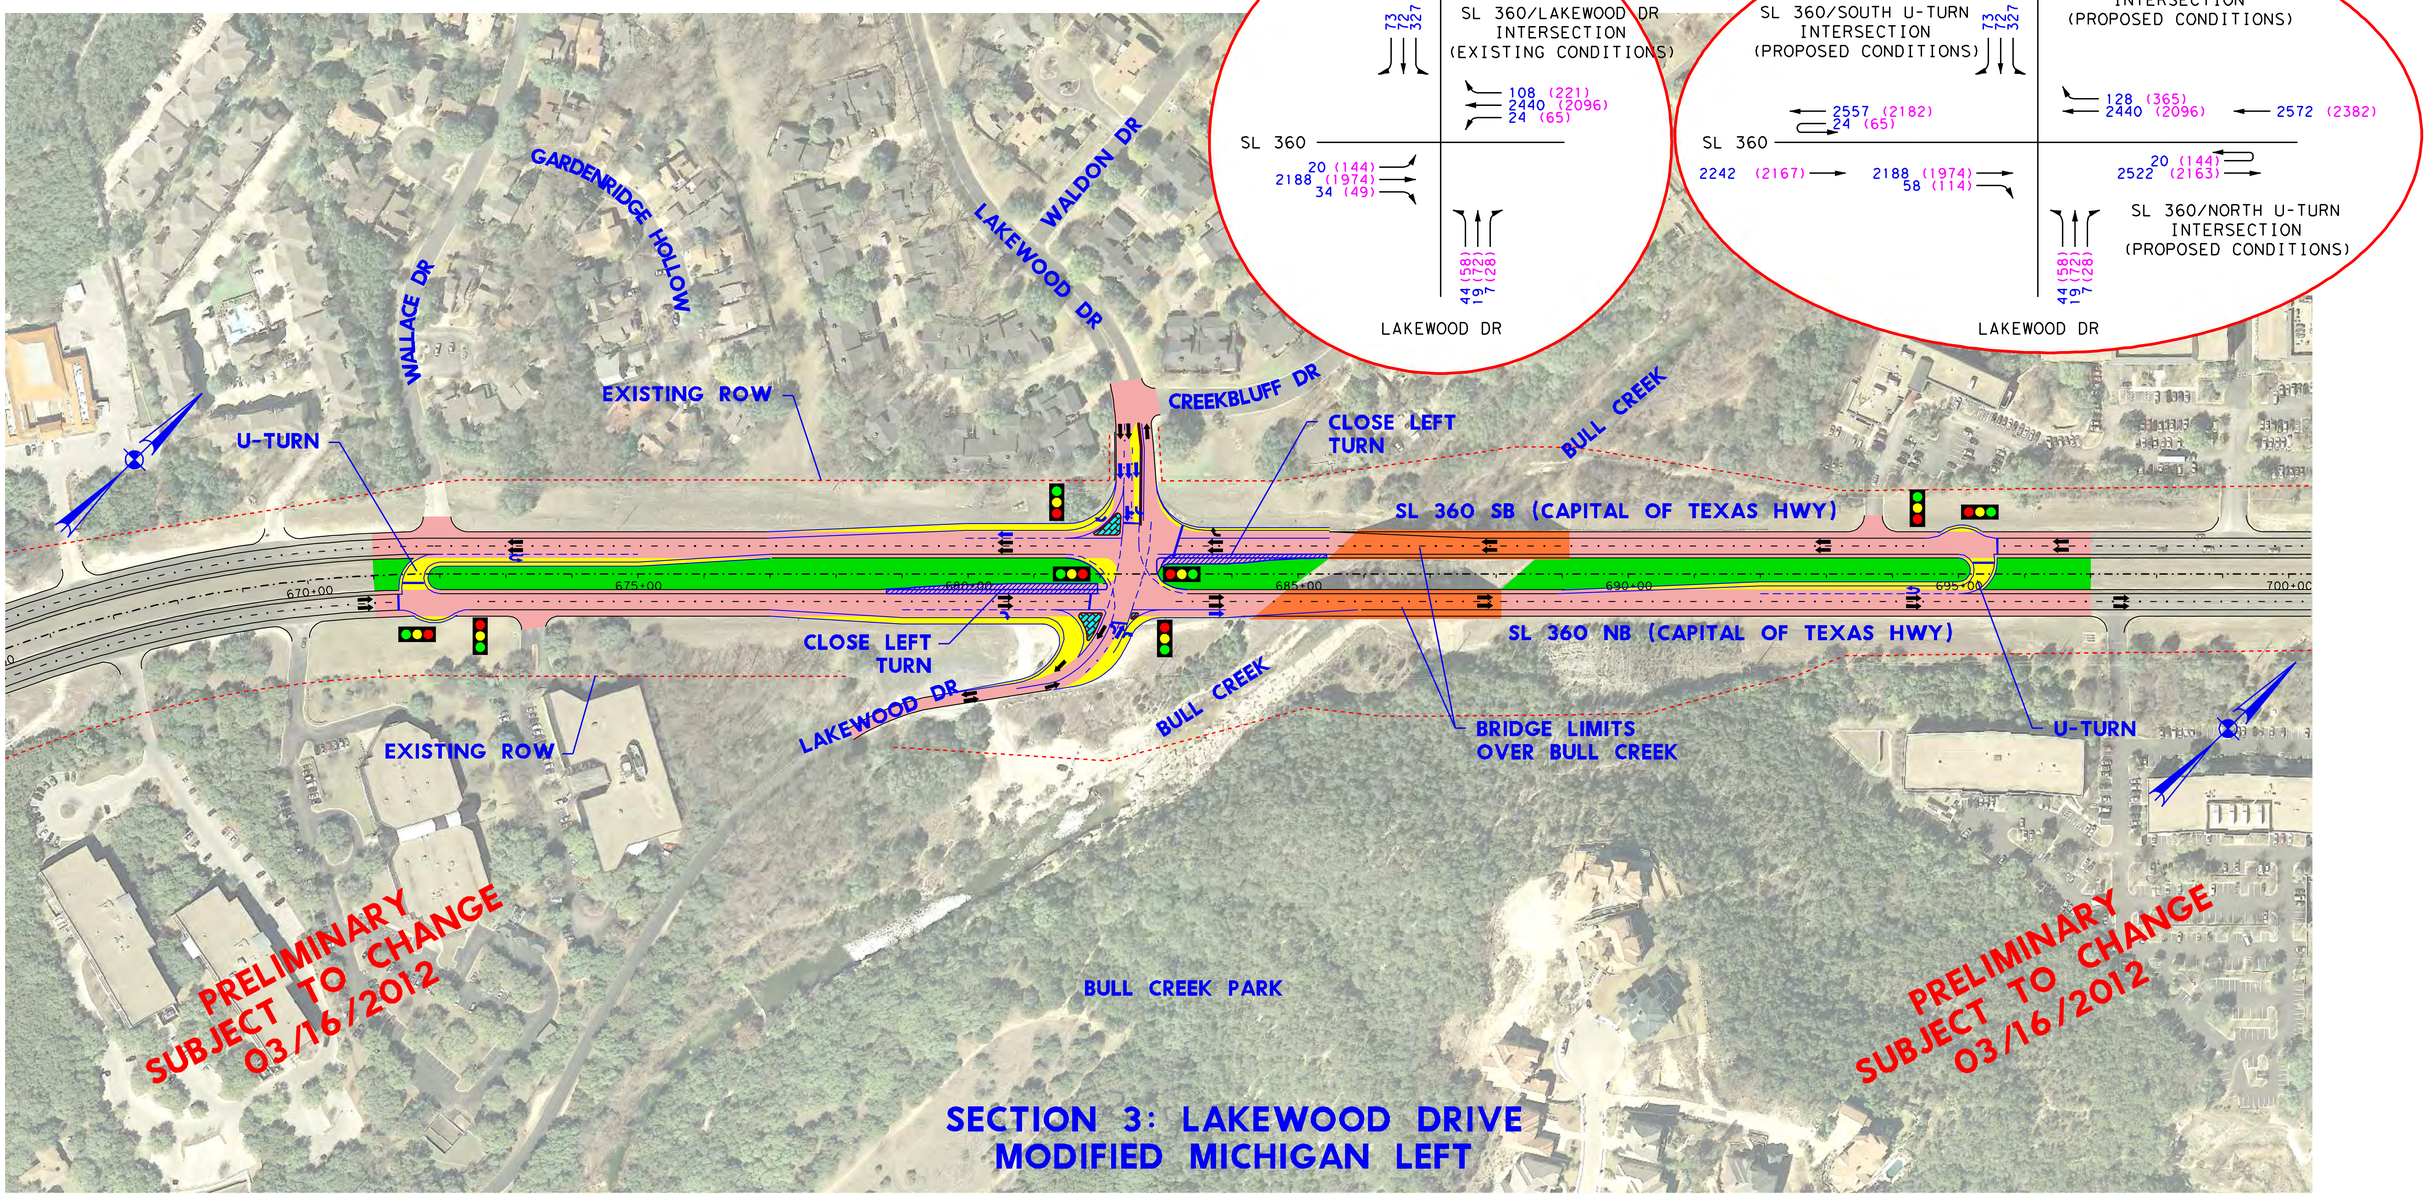

SECTION 3: LAKEWOOD DRIVE MODIFIED MICHIGAN LEFT

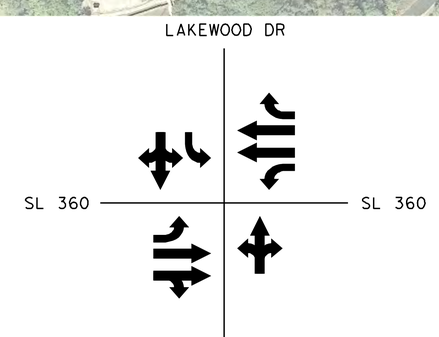

EXISTING TRAFFIC PATTERN AT SL 360 AND LAKEWOOD DR INTERSECTION

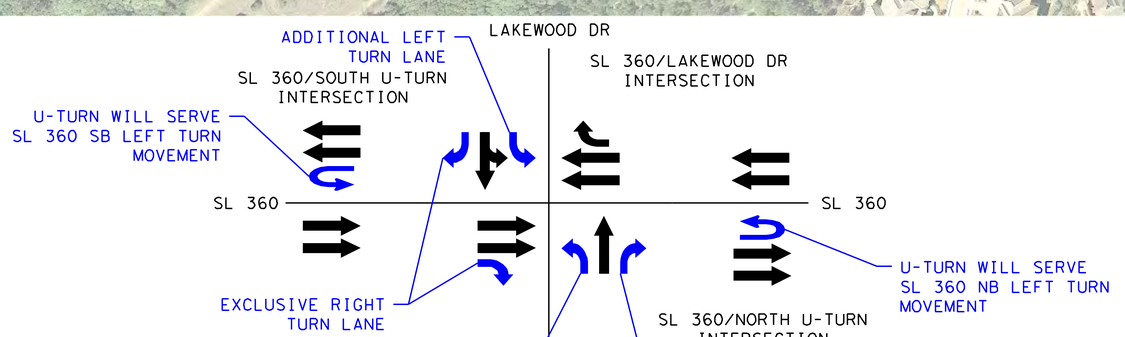

PROPOSED TRAFFIC PATTERN AT SL 360 AND LAKEWOOD DR INTERSECTION

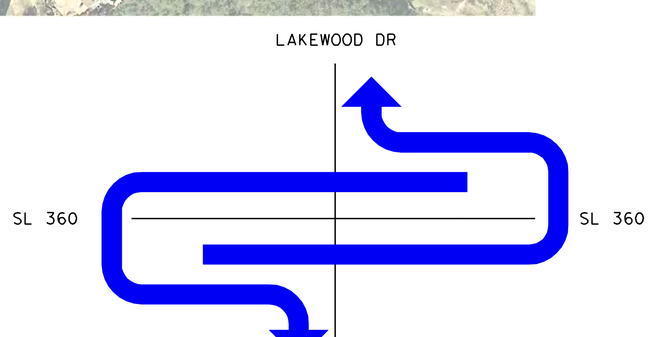

PROPOSED TRAFFIC PATTERN FOR SL 360 LEFT TURN MOVEMENTS

PRELIMINARY SUBJECT TO CHANGE 03/16/2012

© 2012 Texas Department of Transportation

SL 360 EXISTING TYPICAL SECTION AT INTERSECTIONS

SL 360 PROPOSED TYPICAL SECTION AT INTERSECTIONS (WHERE FEASIBLE)

PRELIMINARY SUBJECT TO CHANGE 03/16/2012

LEGEND

- DIRECTION OF TRAVEL LANE
- SIGNALIZED APPROACH
- LIMITS OF IMPROVEMENTS
- PROPOSED WIDENING
- RAISED ISLANDS
- CLOSURE
- BRIDGE LIMITS
- GRASSY MEDIAN

I.S. ENGINEERS, LLC
245 COMMERCE GREEN BLVD, SUITE 200
SUGAR LAND, TEXAS 77478
TBPE REG. # F-11657

TxDOT AUSTIN DISTRICT
LOOP 360
FROM US 290 TO US 183
CSJ: 0113-13-150

NOT A BIDDING DOCUMENT
M. K. MOZAFFAR, P.E.
83131
TEXAS REGISTRATION NUMBER
11957
FIRM REGISTRATION NUMBER
03/16/2012
DATE

SCALE 1" = 100'

LOOP 360
INNOVATIVE INTERSECTION IMPROVEMENTS
PROJECT
03/16/2012