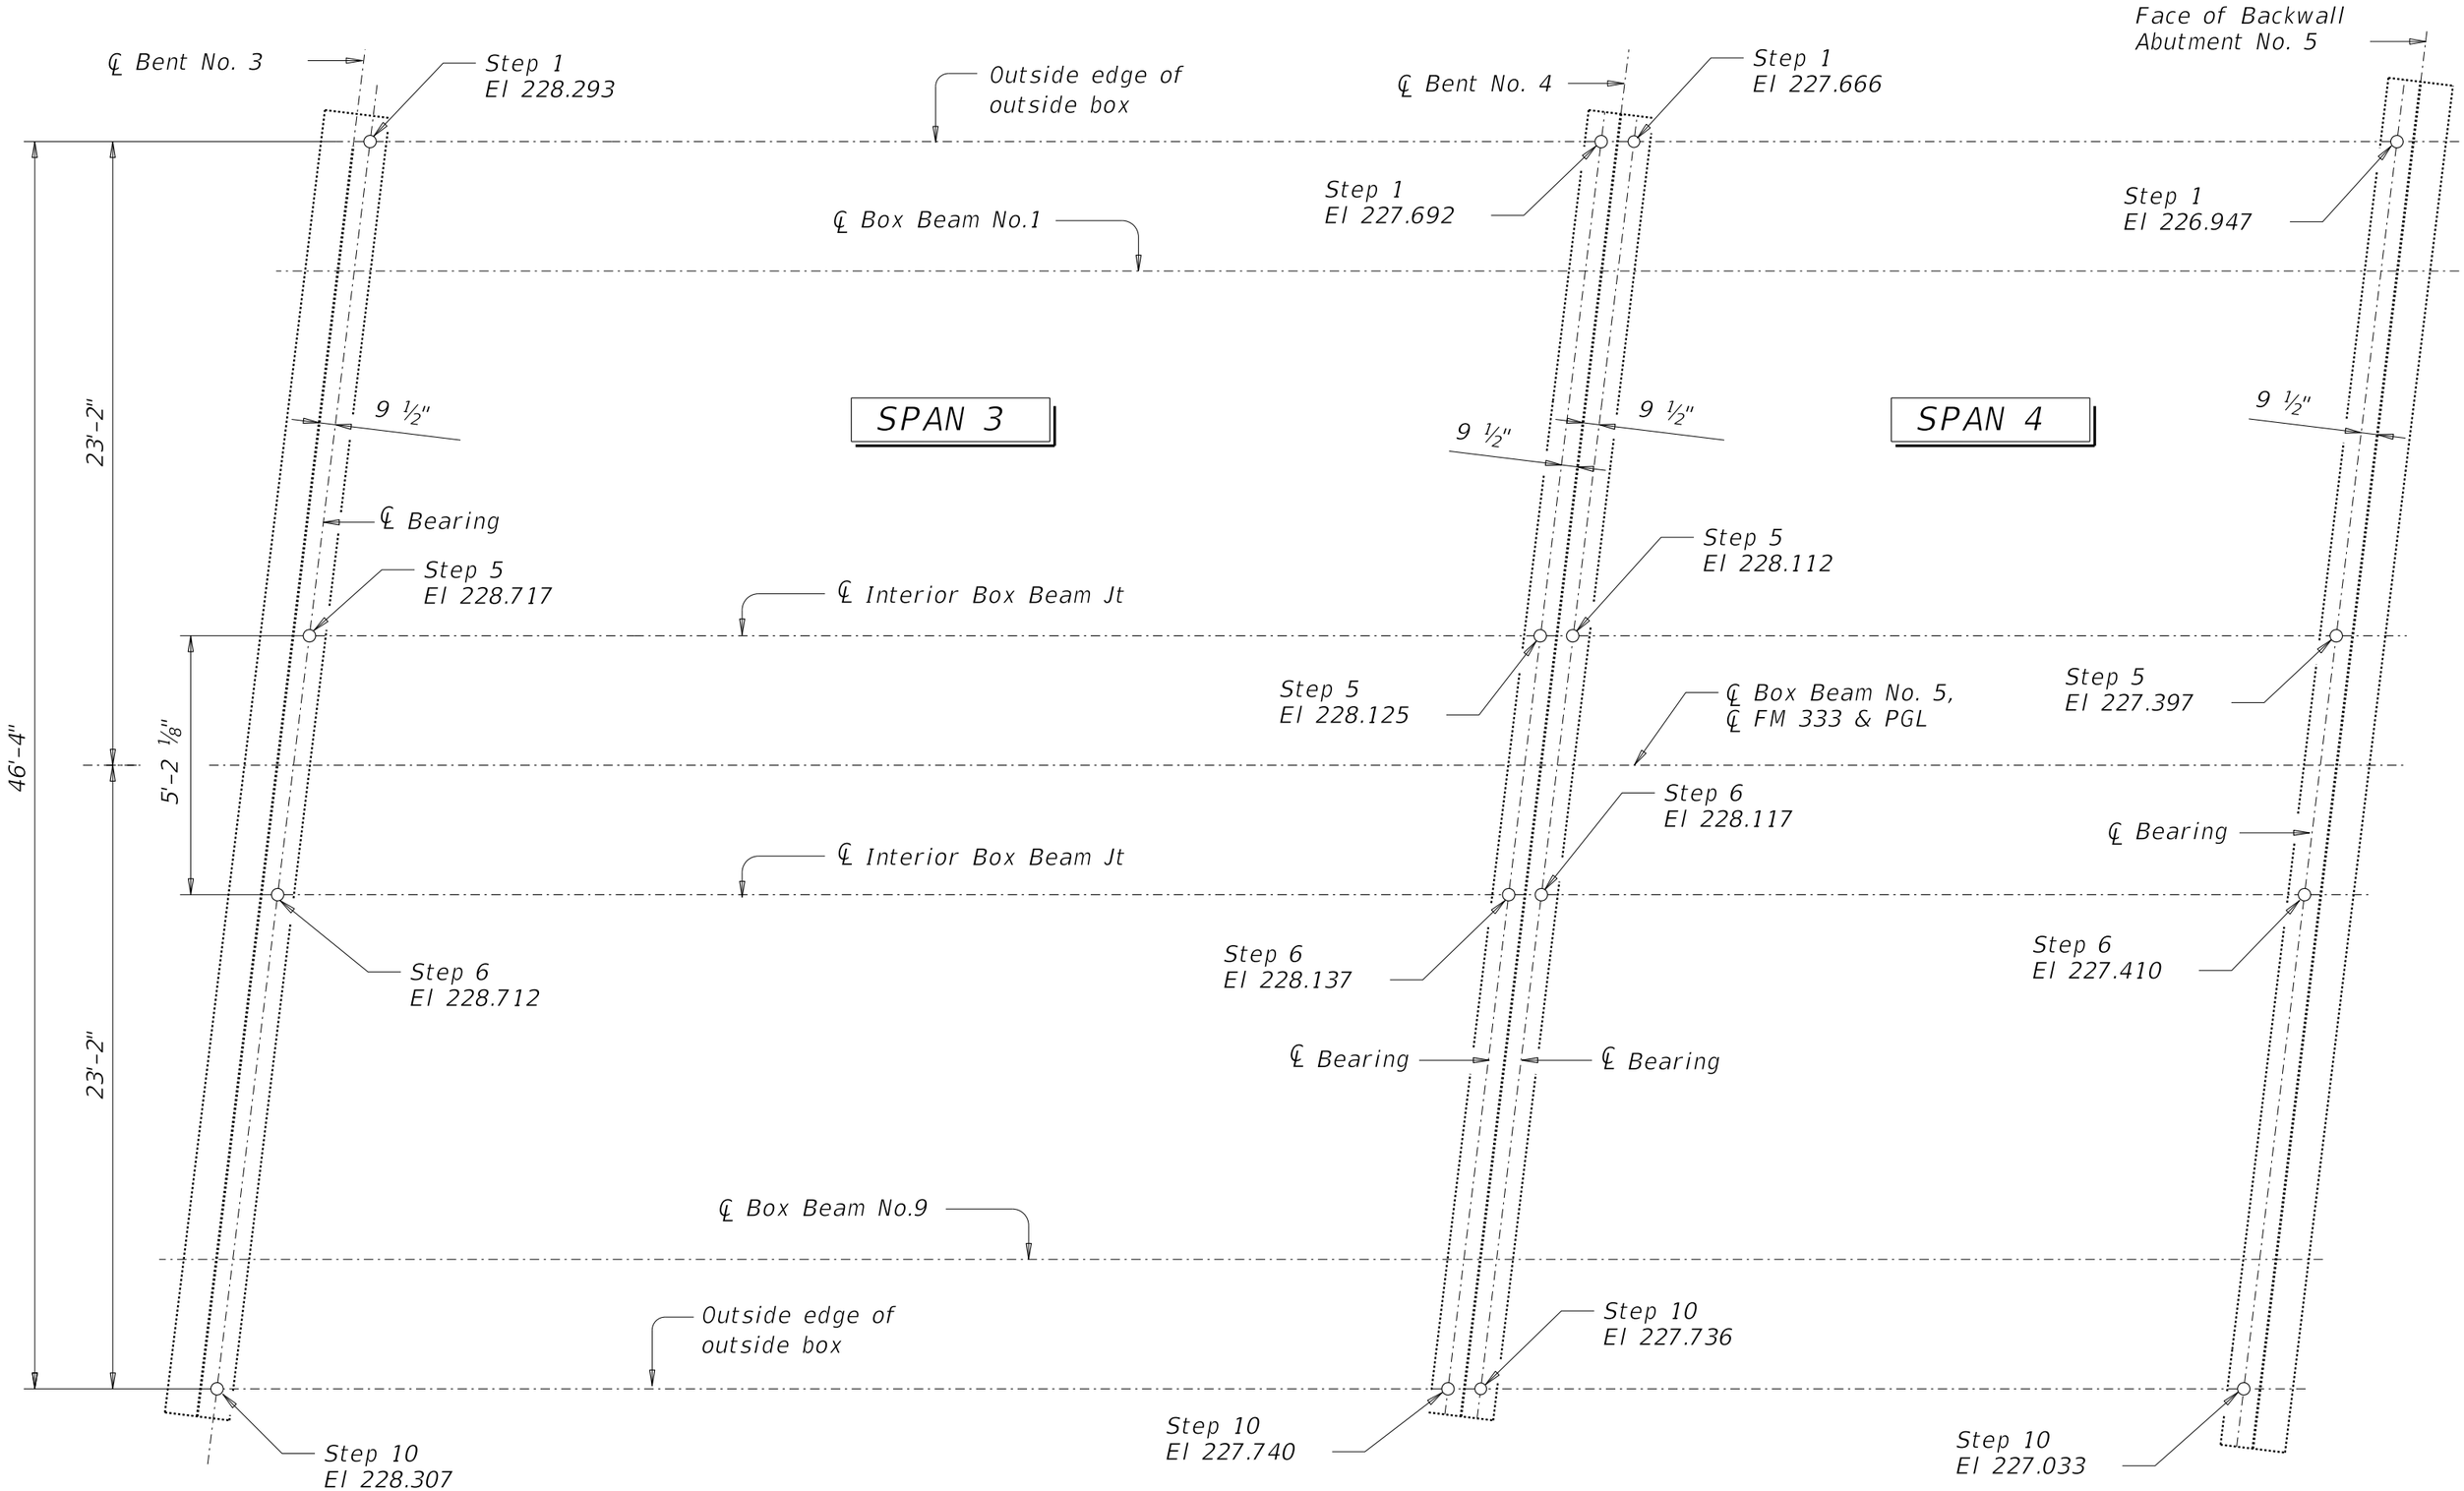


# PLAN OF STEP ELEVATIONS