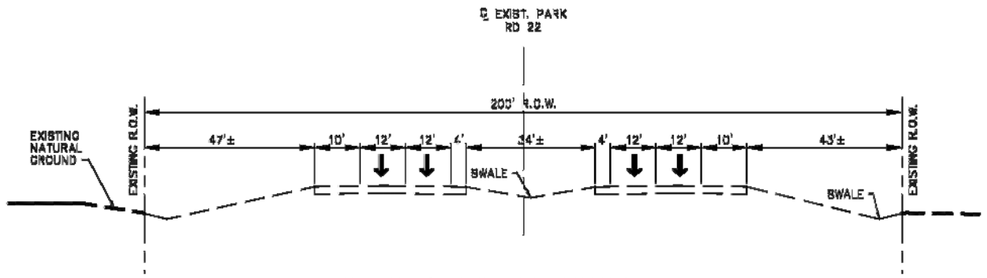

EXISTING P.R. 22 SECTION

SCALE: N.T.S.

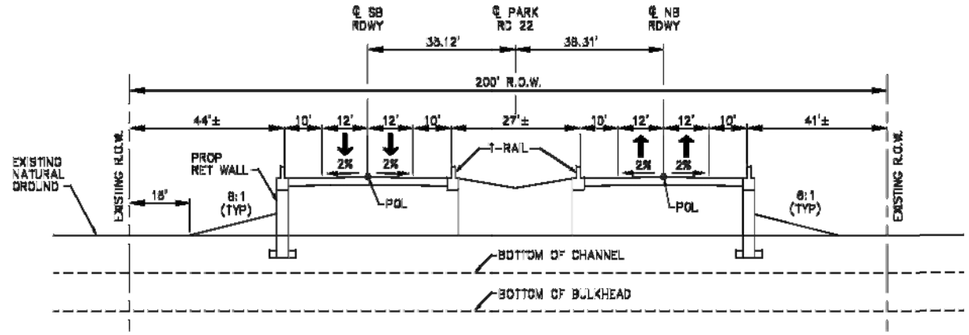

PROPOSED P.R. 22 SECTION

NEAR BRIDGE

SCALE: N.T.S.

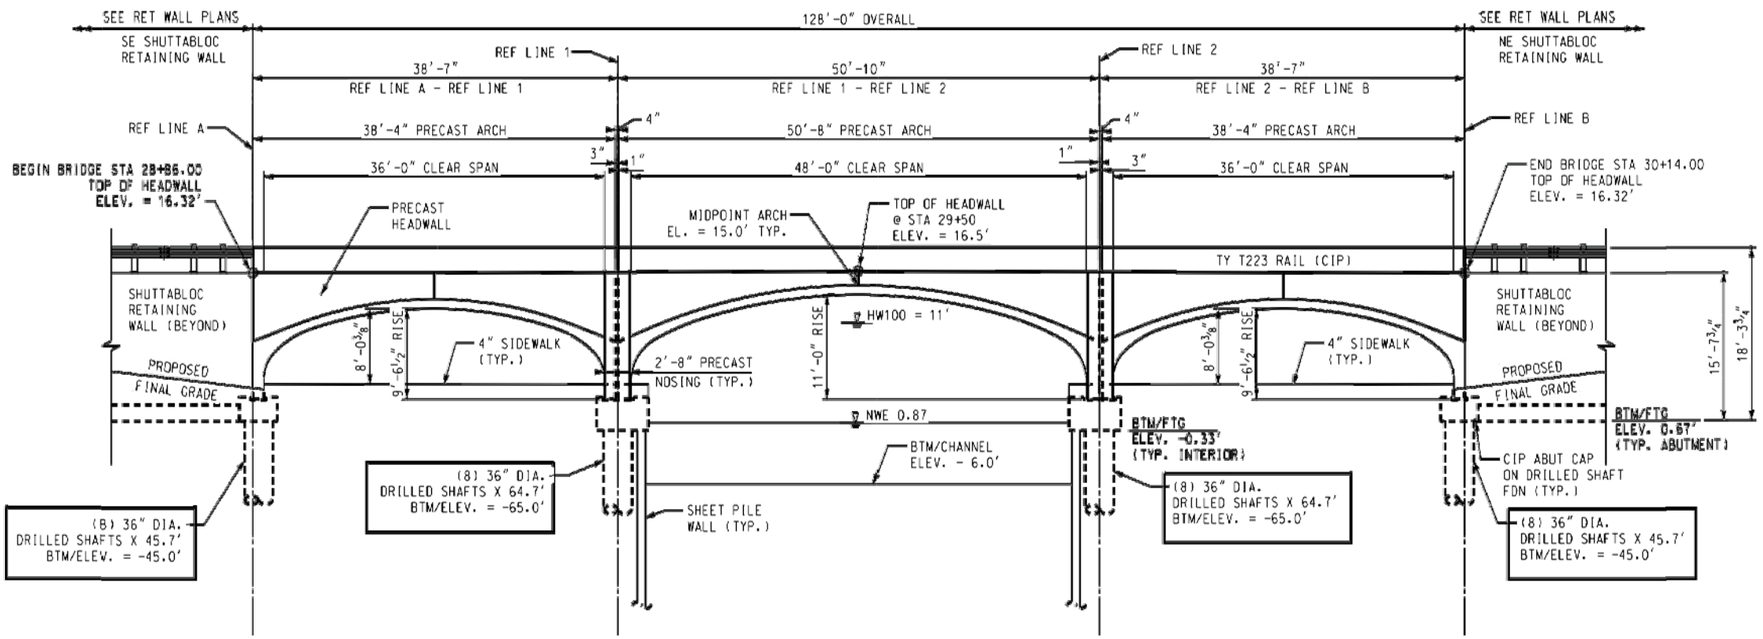

BRIDGE ELEVATION – EAST SIDE

WEST SIMULAR

SCALE: N.T.S.

© 2016 by Urban Engineering

S:\Projects\42000up\42481\0000\100% Submission\URBAN DRAWINGS\PUBLIC MEETING EXHIBITS\BASEMAP.dwg modified by jamesl on Feb 29, 2016 – 1:17pm

U.E. JOB NO. 42481.00.00

PRELIMINARY 100% REVIEW

THIS DOCUMENT IS RELEASED FOR REVIEW UNDER THE AUTHORITY OF RHODES C. URBAN P.E. #92606 ON 2/22/16 IT IS NOT INTENDED TO BE USED FOR ANY OTHER PURPOSE.

URBAN ENGINEERING
TBPE FIRM NO. 145, TBPLS FIRM NO. 100324-00
2725 SWANTNER, CORPUS CHRISTI, TEXAS 78404
PHONE: 361.854.3101
WWW.URBANENG.COM

REVISION NO.	DATE	BY	DESCRIPTION

CITY OF
CORPUS CHRISTI
TEXAS

Capital Programs

PARK ROAD 22 BRIDGE
(BOND 2004)

CROSS SECTIONS

SHEET ____ of ____

RECORD DRAWING NO.

STR-XXXX

CITY PROJECT # 6281