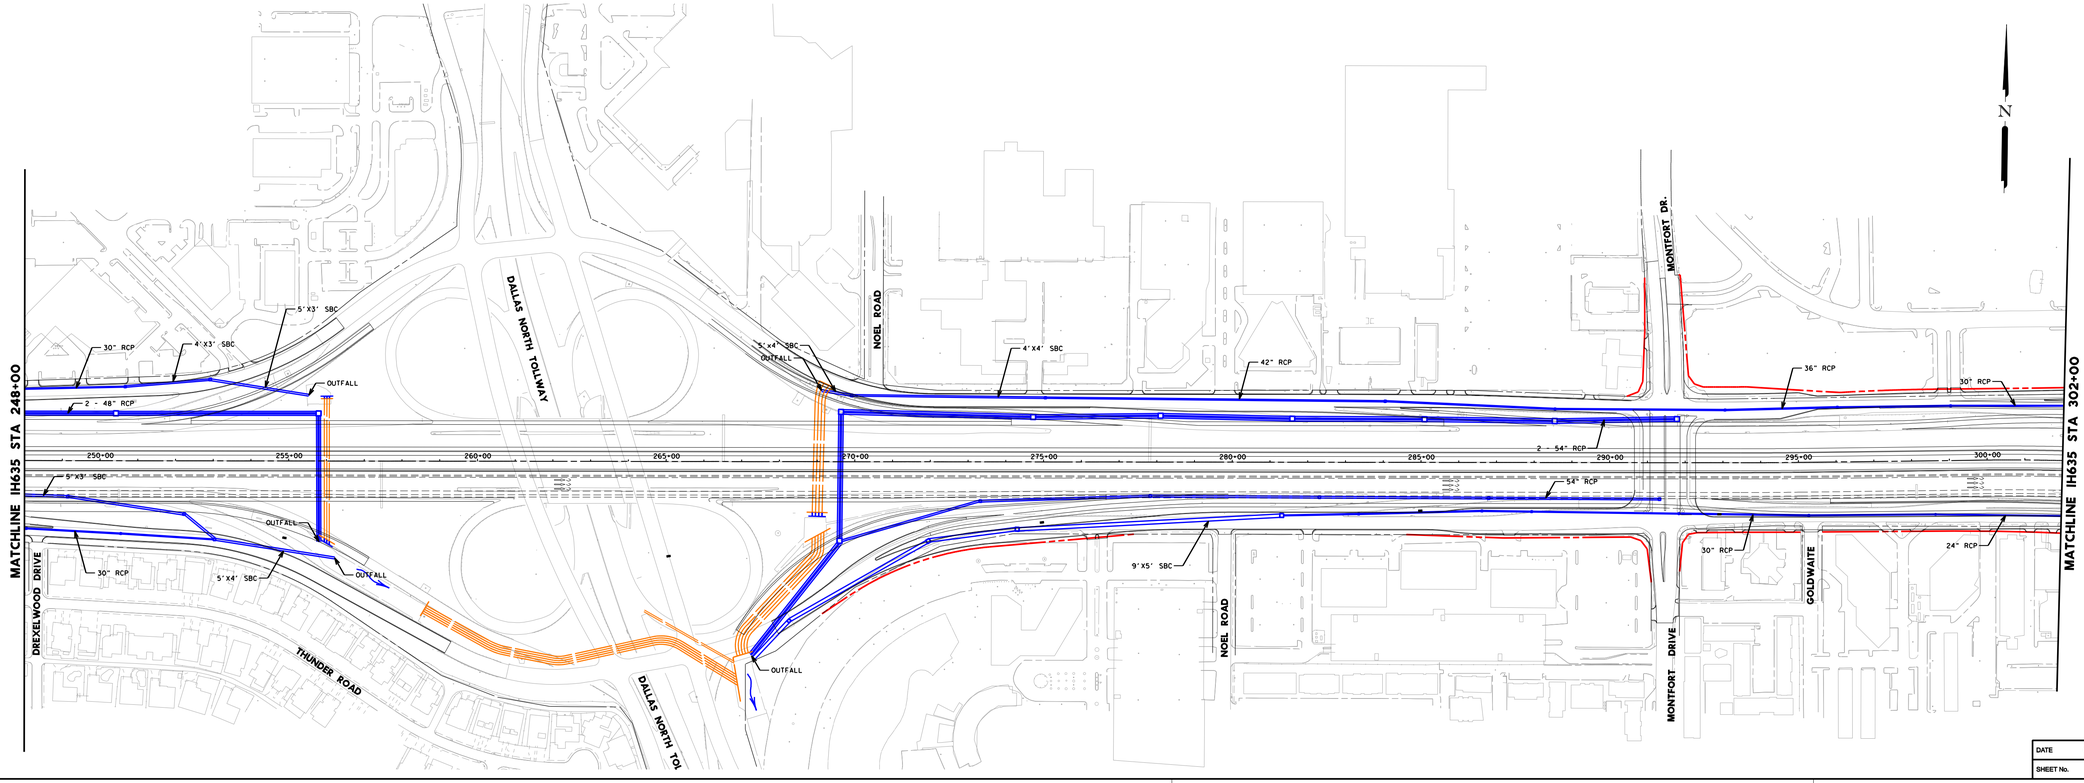

LEGEND
- EXISTING DRAINAGE STRUCTURE
- PROPOSED DRAINAGE STRUCTURE
- EXISTING ROW
- PROPOSED ROW
- PROPOSED WET/DETENTION PONDS

LINK SIZES NOTED ONLY WHEN CHANGES OCCUR

THE CONTRACTOR SHALL OBTAIN TEMPORARY CONSTRUCTION EASEMENTS AS NEEDED TO CONSTRUCT HEADWALLS, RIPRAP AND MISCELLANEOUS CONSTRUCTION ITEMS ADJACENT TO THE PROPOSED ROW.

NOTE:
THE PROPOSED STORM SEWER SYSTEM WITHIN THE IH 635 / DNT INTERCHANGE OUTFALLS INTO BACHMAN BRANCH AT THE SOUTHEAST QUADRANT OF THE INTERCHANGE.

N

SCALE (IN FEET)
0 100 200

I.H. 635

DRAINAGE LAYOUT

SHEET 6 OF 14

DATE 05/08/2008
SHEET No. D6

DRAGADOS USA | DMJM HARRIS | AECOM