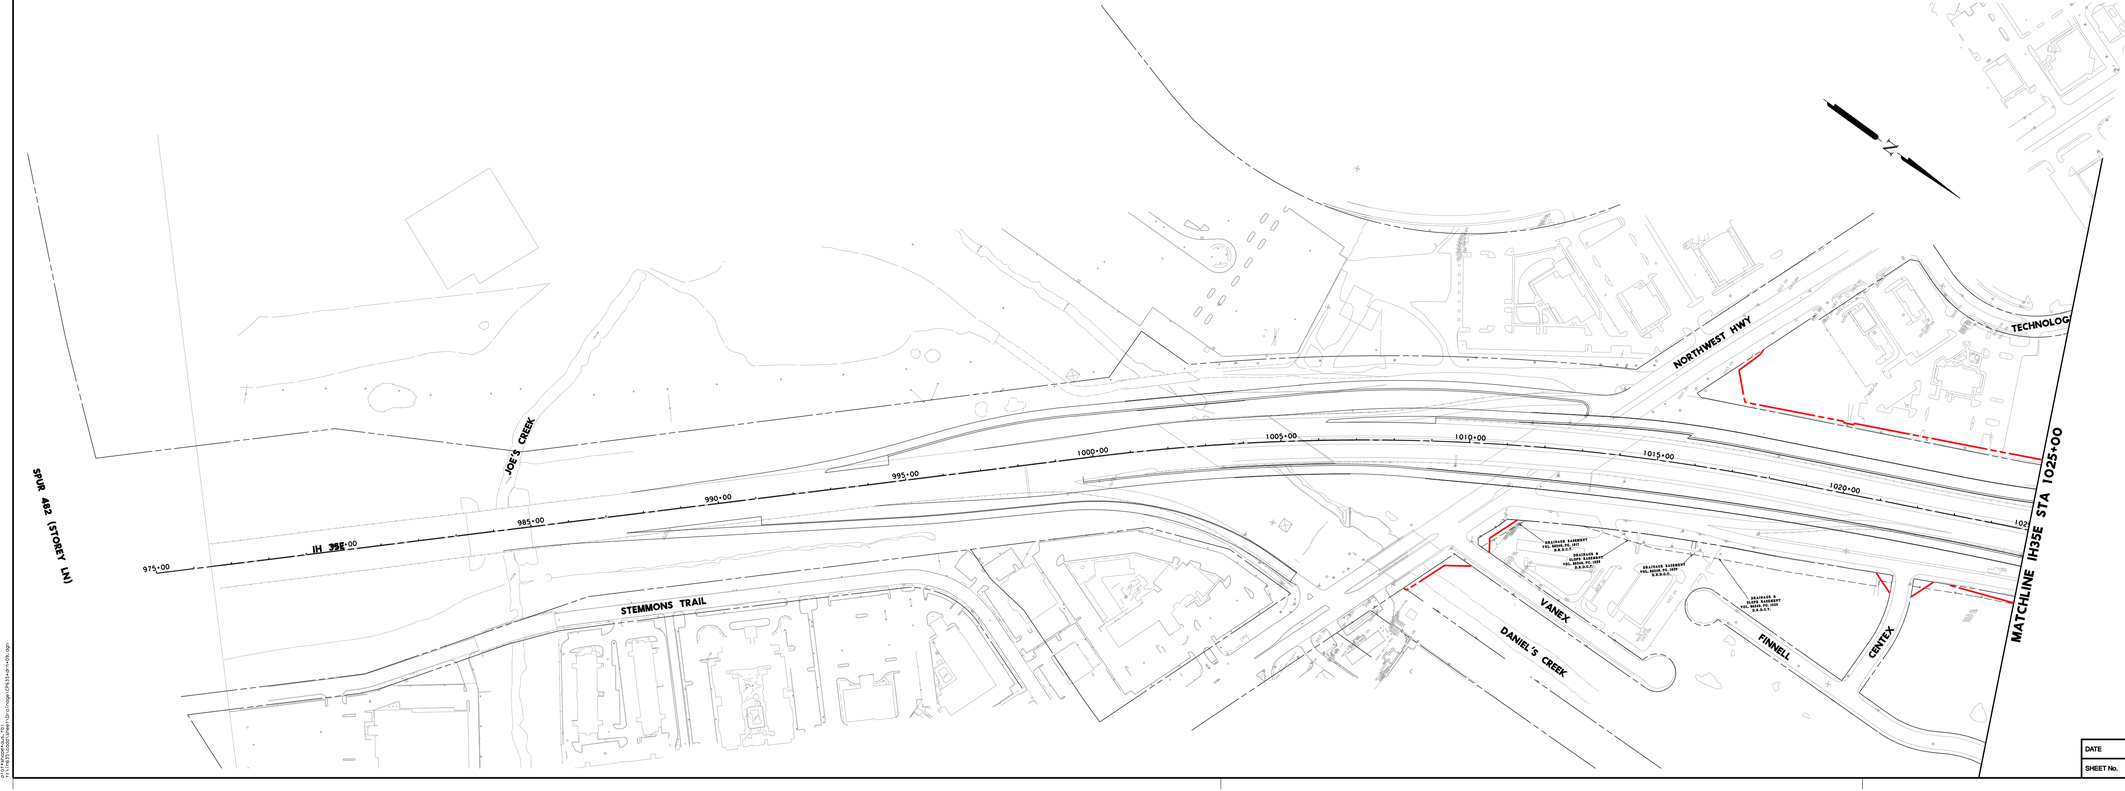

LEGEND
- EXISTING DRAINAGE STRUCTURE
- PROPOSED DRAINAGE STRUCTURE
- EXISTING ROW
- PROPOSED ROW
- PROPOSED WET/DETENTION PONDS

LINK SIZES NOTED ONLY WHEN CHANGES OCCUR

THE CONTRACTOR SHALL OBTAIN TEMPORARY CONSTRUCTION EASEMENTS AS NEEDED TO CONSTRUCT HEADWALLS, RIPRAP AND MISCELLANEOUS CONSTRUCTION ITEMS ADJACENT TO THE PROPOSED ROW.

SCALE (IN FEET)
0 100 200

I.H. 35

DRAINAGE LAYOUT

SHEET 9 OF 14

DATE 05/08/2008
SHEET No. D9

ACS | DRAGADOS USA | DMJM HARRIS | AECOM