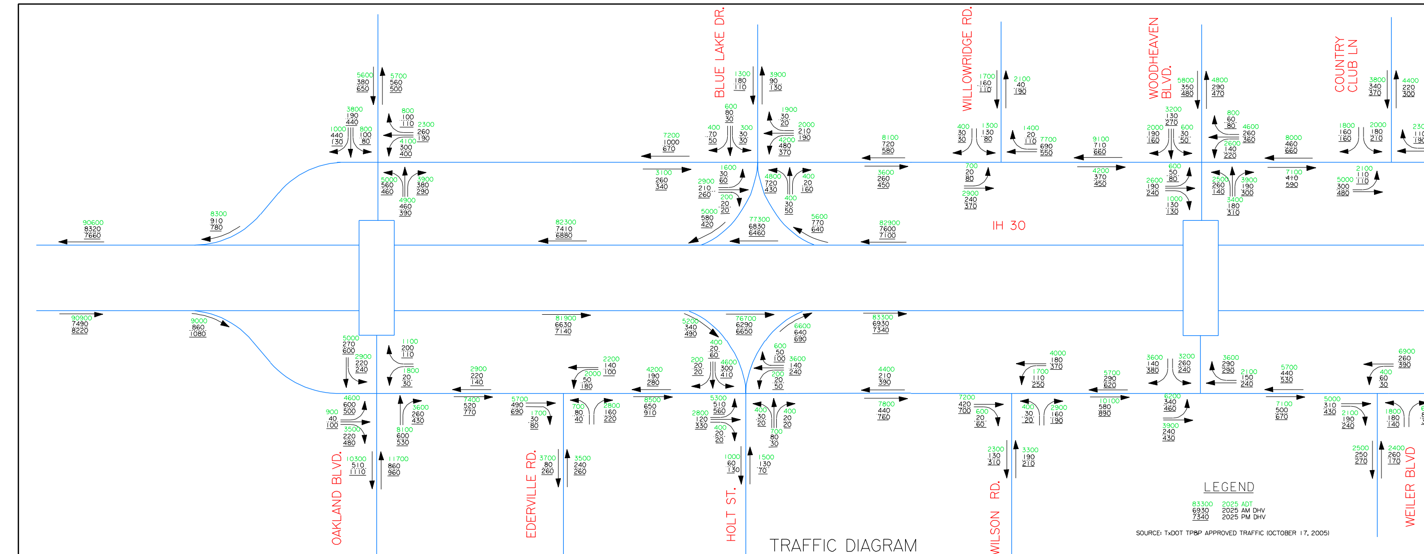

LEGEND

- EXISTING R.O.W.
- PROPOSED R.O.W.
- CONTROL OF ACCESS (ACCESS DENIAL LINE)
- DIRECTION OF TRAFFIC
- EXISTING PROPERTY LINE
- CITY LIMITS
- 100-YR FLOODPLAIN LIMITS
- EXISTING CREEK CENTER LINE
- EXISTING CONTOURS
- EXISTING BRIDGE BENT LOCATION
- EXISTING FIBER OPTICS
- EXISTING GAS LINE
- EXISTING WATER LINE
- EXISTING SANITARY SEWER
- EXISTING STORM SEWER
- PROPOSED STORM SEWER
- PROPOSED PAVEMENT EDGE
- PROPOSED RETAINING WALL
- PROPOSED NOISE WALL
- PROPOSED BASELINE
- PROPOSED BRIDGE
- PROPOSED SHOULDER
- PROPOSED IH 30 MAINLANES
- PROPOSED IH 30 HOV LANES
- PROPOSED RAMP / DIRECT CONNECT
- PROPOSED FRONTAGE / COLLECTOR ROAD
- PROPOSED LOCAL STREET
- EXISTING BRIDGE
- EXISTING SHOULDER
- EXISTING MAINLANES
- EXISTING RAMP / DIRECT CONNECT
- EXISTING FRONTAGE / COLLECTOR ROAD
- EXISTING LOCAL STREET
- FUTURE / PROPOSED IMPROVEMENTS BY OTHERS

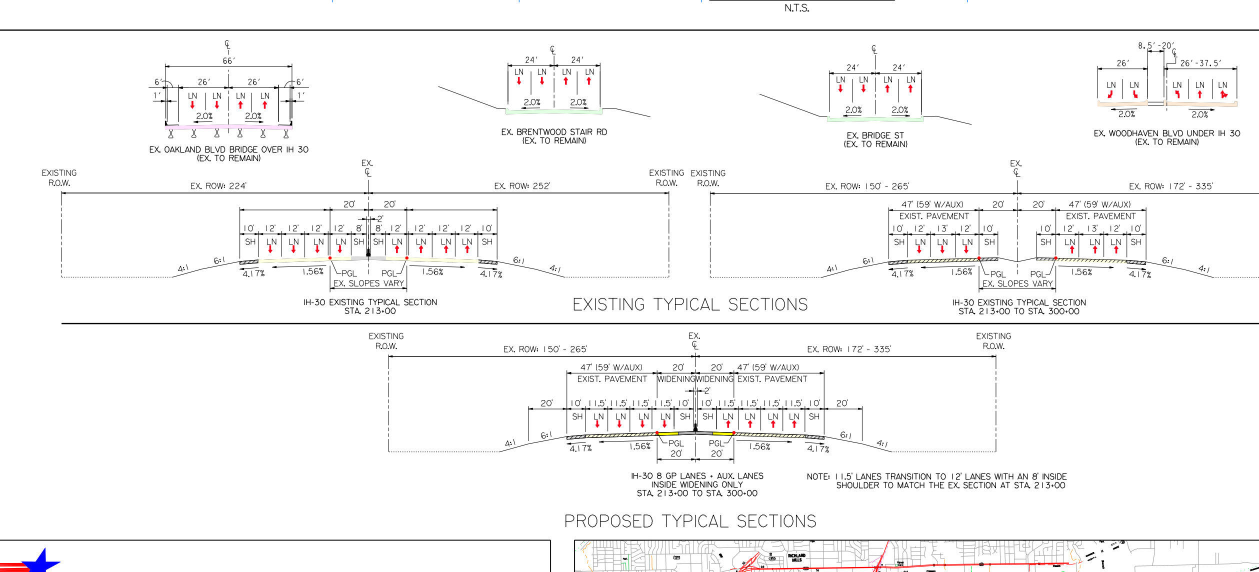

PROPOSED TYPICAL SECTIONS

NOTES:

1.) EXISTING FEATURES WERE NOT FIELD SURVEYED. SCHEMATIC LAYOUTS ARE BASED ON AERIAL SURVEY AND RECORD PLANS ONLY.

2.) TRAFFIC VOLUMES SHOWN HEREIN ARE BASED ON TRAFFIC NUMBERS APPROVED BY TxDOT TP&P DIVISION, ON OCTOBER 17, 2005.

3.) THE FLOODPLAIN BOUNDARY LIMITS ARE DERIVED FROM FIRM COMMUNITY-PANEL NUMBERS:
48439C0295 H
48439C0313 H
48439C0314 H
48439C0318 H
48439C0319 H
48439C0338 H
48439C0339 H
48439C0343 H
48113C0295 J
ALL MAPS REVISED AUGUST 2, 1995 AND AUGUST 23, 2001

4.) MINIMUM VERTICAL CLEARANCE FOR PROPOSED ROADWAY BRIDGE IS 16.5'.

5.) FOR PROPOSED CROSS STREET PROFILES, SEE ROLL 9. FOR PROPOSED RAMP PROFILES, SEE ROLL 10.

TEXAS DEPARTMENT OF TRANSPORTATION
FORT WORTH DISTRICT
MARIBEL P. CHAVEZ, P.E., DISTRICT ENGINEER

IH-30 CORRIDOR
FROM OAKLAND BLVD TO PROPOSED SH-161
CSJ: 1068-02-072
PUBLIC HEARING DISPLAY

JANUARY 25, 2007
IH 30 MAIN LANES
STA. 213+00 TO STA. 888+77
EXCLUDES STA. 750+00 TO STA. 850+00
DESIGN SPEED:
FREEWAY = 70 mph
RAMPS = 50 mph
FRONTAGE ROADS = 40 mph
CROSS STREETS = 40 mph
SCALE: 1"=200' H, 1"=20' V
ROLL 1 OF 12
IH 30 STA 213+00 TO STA 300+00

These documents are for Interim Review and not intended for Construction, Bidding, or Permit Purposes. They were prepared by, or under the supervision of:

Matthew G. Craig	69910	10-06-2006
Type or Print Name	PE#	Date

Halff Associates
ENGINEERS . ARCHITECTS . SCIENTISTS . PLANNERS . SURVEYORS

© 2006 BY TEXAS DEPARTMENT OF TRANSPORTATION (512) 416-2055; ALL RIGHTS RESERVED

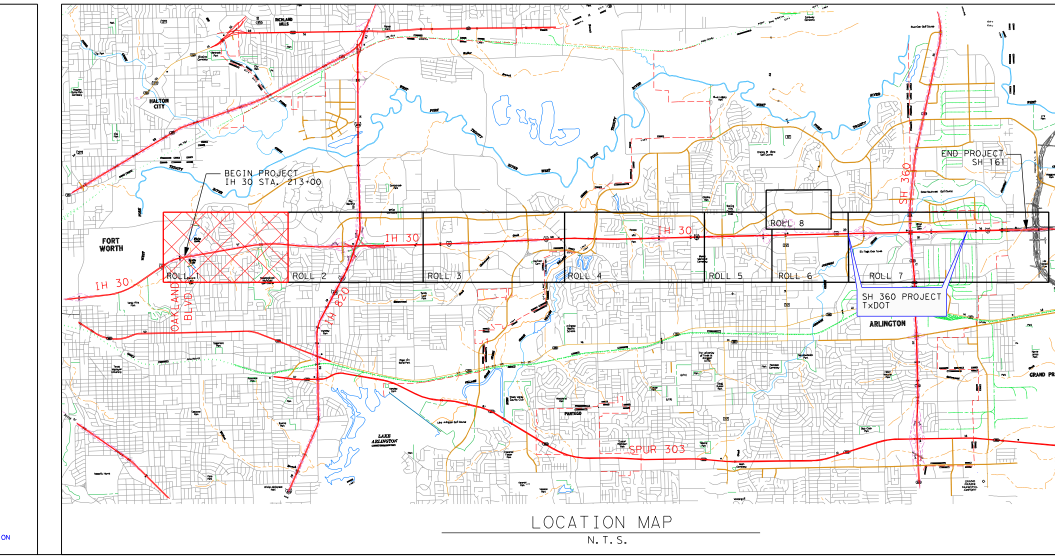

LOCATION MAP
N.T.S.

LEGEND

- EXISTING R.O.W.
- PROPOSED R.O.W.
- CONTROL OF ACCESS (ACCESS DENIAL LINE)
- DIRECTION OF TRAFFIC
- EXISTING PROPERTY LINE
- CITY LIMITS
- 100-YR FLOODPLAIN LIMITS
- EXISTING CREEK CENTER LINE
- EXISTING CONTOURS
- EXISTING BRIDGE BENT LOCATION
- EXISTING FIBER OPTICS
- EXISTING GAS LINE
- EXISTING WATER LINE
- EXISTING SANITARY SEWER
- EXISTING STORM SEWER
- PROPOSED STORM SEWER
- PROPOSED PAVEMENT EDGE
- PROPOSED RETAINING WALL
- PROPOSED NOISE WALL
- PROPOSED BASELINE
- PROPOSED BRIDGE
- PROPOSED SHOULDER
- PROPOSED IH 30 MAINLANES
- PROPOSED IH 30 HOV LANES
- PROPOSED RAMP / DIRECT CONNECT
- PROPOSED FRONTAGE / COLLECTOR ROAD
- PROPOSED LOCAL STREET
- EXISTING BRIDGE
- EXISTING SHOULDER
- EXISTING MAINLANES
- EXISTING RAMP / DIRECT CONNECT
- EXISTING FRONTAGE / COLLECTOR ROAD
- EXISTING LOCAL STREET
- FUTURE / PROPOSED IMPROVEMENTS BY OTHERS

TEXAS DEPARTMENT OF TRANSPORTATION
FORT WORTH DISTRICT
MARIBEL P. CHAVEZ, P.E., DISTRICT ENGINEER
IH-30 CORRIDOR
FROM OAKLAND BLVD TO PROPOSED SH-161
CSJ: 1068-02-072
PUBLIC HEARING DISPLAY
JANUARY 25, 2007
IH 30 MAIN LANES
STA. 213+00 TO STA. 888+77
EXCLUDES STA. 750+00 TO STA. 850+00
DESIGN SPEED:
FREEWAY = 70 mph
RAMPS = 50 mph
FRONTAGE ROADS = 40 mph
CROSS STREETS = 40 mph
SCALE: 1"=200' H, 1"=20' V
ROLL 1 OF 12
IH 30 STA 213+00 TO STA 300+00
These documents are for Interim Review and not intended for Construction, Bidding, or Permit Purposes. They were prepared by, or under the supervision of:
Matthew G. Craig 69910 10-06-2006
Type or Print Name PE# Date
Halff Associates
ENGINEERS . ARCHITECTS . SCIENTISTS . PLANNERS . SURVEYORS
© 2006 BY TEXAS DEPARTMENT OF TRANSPORTATION (512) 416-2055; ALL RIGHTS RESERVED

ROLL 1 OF 12