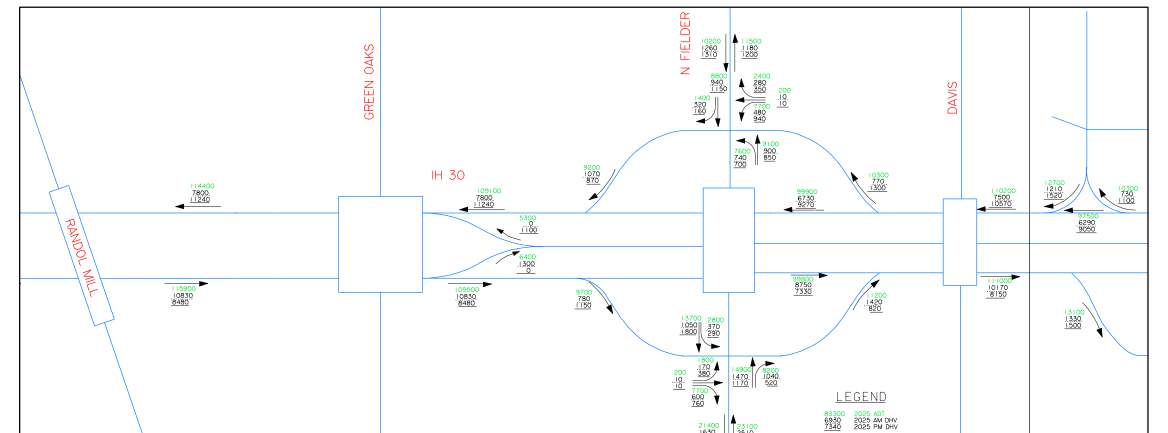

TRAFFIC DIAGRAM
N.T.S.

NOTES:

1.) EXISTING FEATURES WERE NOT FIELD SURVEYED. SCHEMATIC LAYOUTS ARE BASED ON AERIAL SURVEY AND RECORD PLANS ONLY.

2.) TRAFFIC VOLUMES SHOWN HEREIN ARE BASED ON TRAFFIC NUMBERS APPROVED BY TxDOT TP&P DIVISION, ON OCTOBER 17, 2005.

3.) THE FLOODPLAIN BOUNDARY LIMITS ARE DERIVED FROM FIRM COMMUNITY-PANEL NUMBERS:
48439C0295 H
48439C0313 H
48439C0314 H
48439C0318 H
48439C0319 H
48439C0338 H
48439C0339 H
48439C0343 H
48113C0295 J
ALL MAPS REVISED AUGUST 2, 1995 AND AUGUST 23, 2001

4.) MINIMUM VERTICAL CLEARANCE FOR PROPOSED ROADWAY BRIDGE IS 16.5'.

5.) FOR PROPOSED CROSS STREET PROFILES, SEE ROLL 9. FOR PROPOSED RAMP PROFILES, SEE ROLL 10.

LEGEND

EXISTING R.O.W.
PROPOSED R.O.W.
CONTROL OF ACCESS (ACCESS DENIAL LINE)
DIRECTION OF TRAFFIC
EXISTING PROPERTY LINE
CITY LIMITS
100-YR FLOODPLAIN LIMITS
EXISTING CREEK CENTER LINE
EXISTING CONTOURS
EXISTING BRIDGE BENT LOCATION
EXISTING FIBER OPTICS
EXISTING GAS LINE
EXISTING WATER LINE
EXISTING SANITARY SEWER
EXISTING STORM SEWER
PROPOSED STORM SEWER
PROPOSED PAVEMENT EDGE
PROPOSED RETAINING WALL
PROPOSED NOISE WALL
PROPOSED BASELINE
PROPOSED BRIDGE
PROPOSED SHOULDER
PROPOSED IH 30 MAINLANES
PROPOSED IH 30 HOV LANES
PROPOSED RAMP / DIRECT CONNECT
PROPOSED FRONTAGE / COLLECTOR ROAD
PROPOSED LOCAL STREET
EXISTING BRIDGE
EXISTING SHOULDER
EXISTING MAINLANES
EXISTING RAMP / DIRECT CONNECT
EXISTING FRONTAGE / COLLECTOR ROAD
EXISTING LOCAL STREET
FUTURE / PROPOSED IMPROVEMENTS BY OTHERS

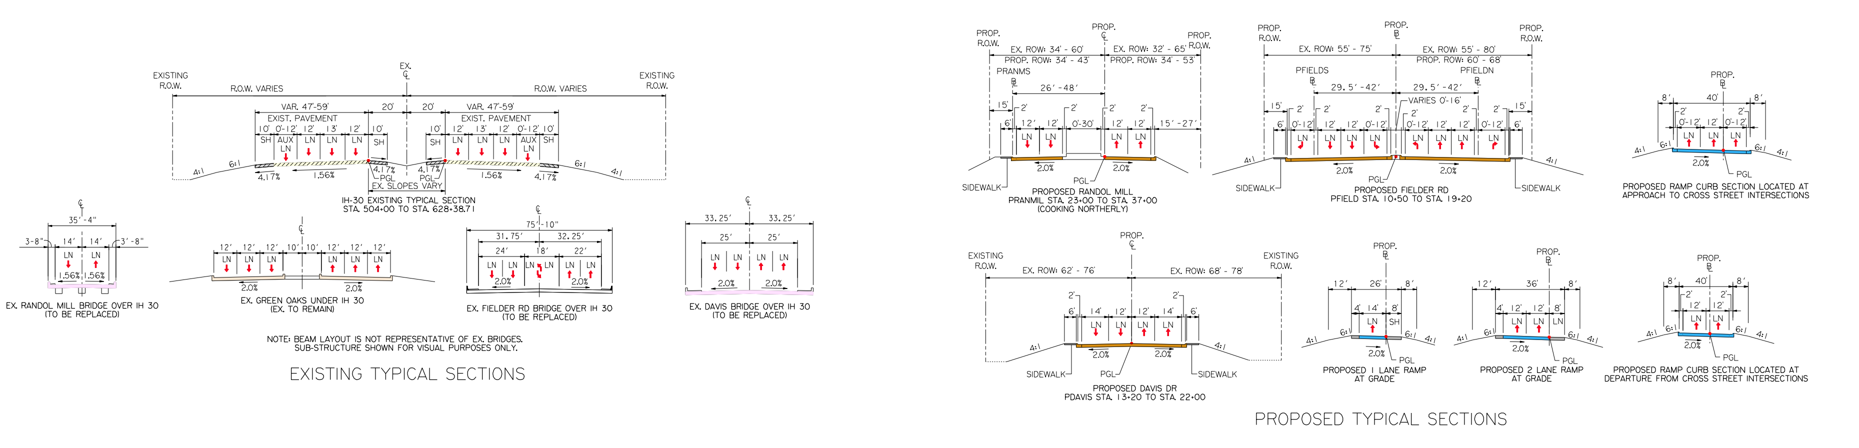

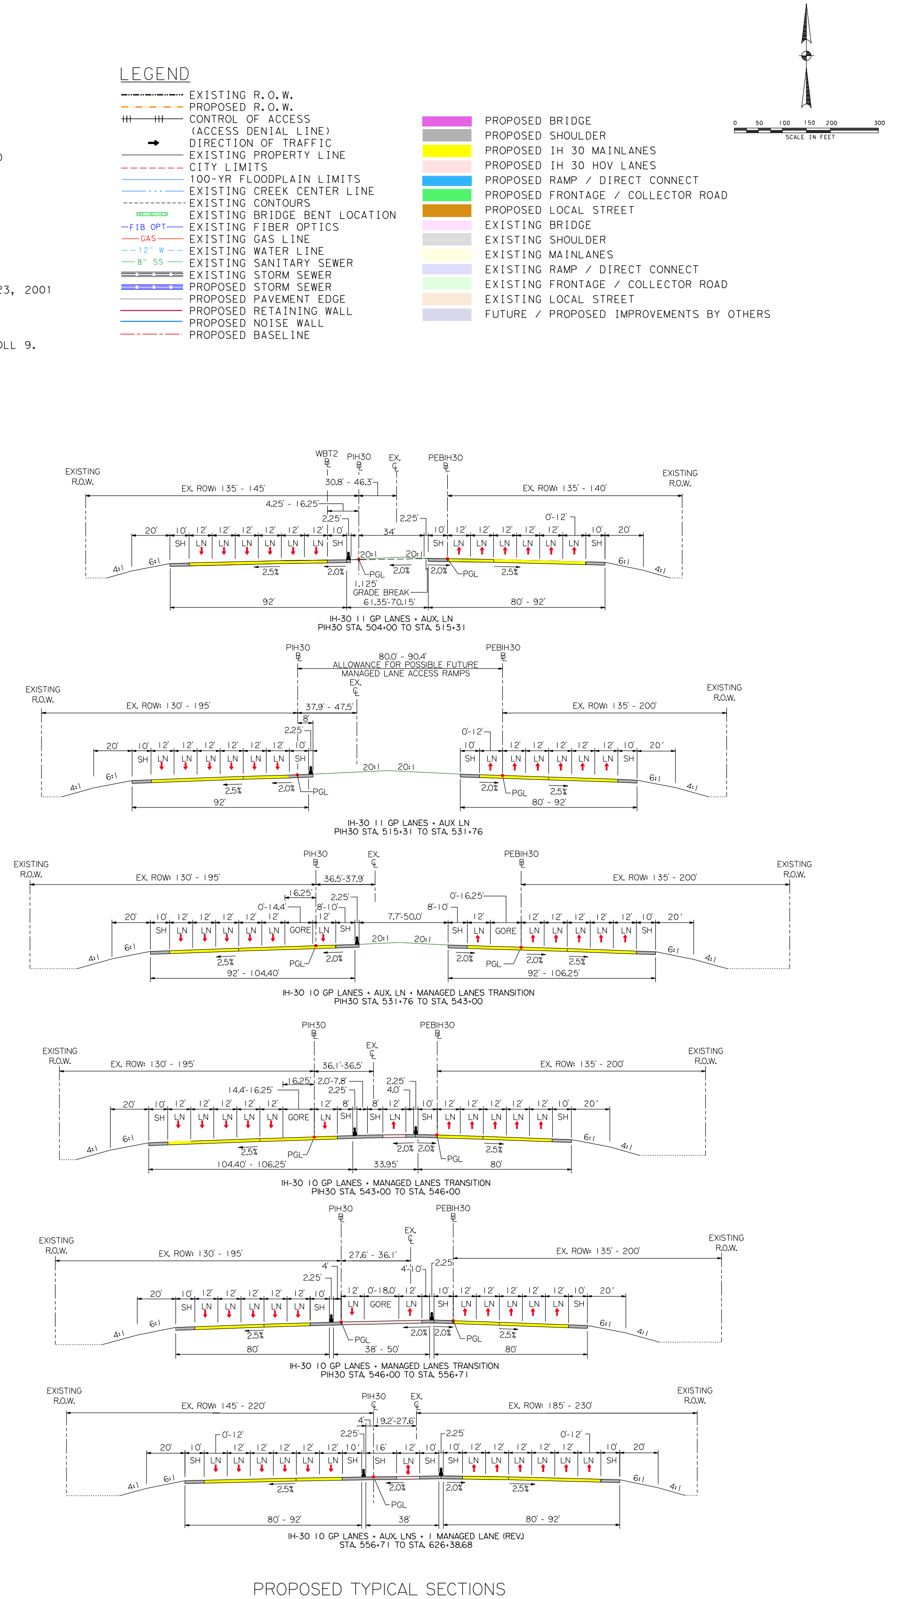

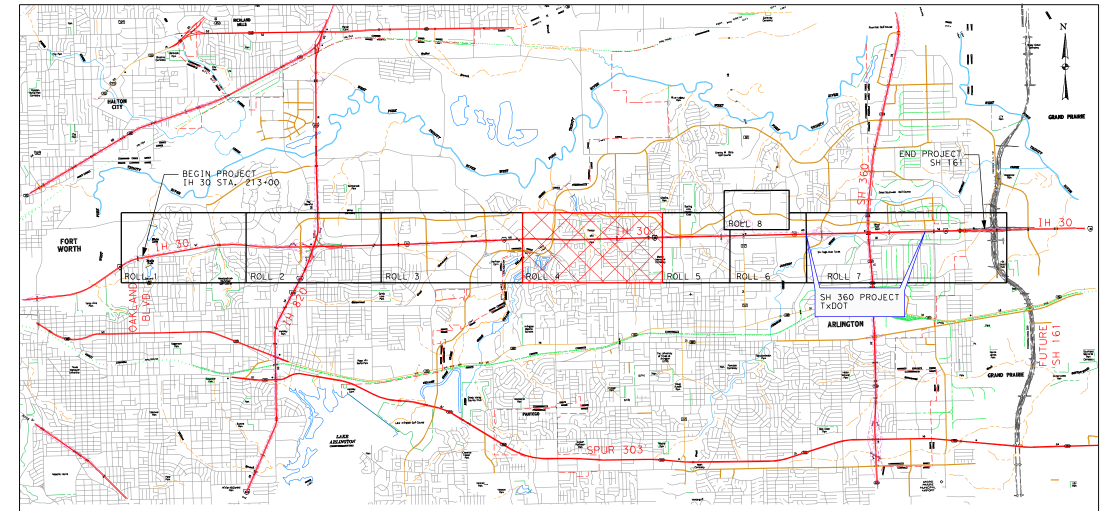

LOCATION MAP
N.T.S.

TEXAS DEPARTMENT OF TRANSPORTATION
FORT WORTH DISTRICT
MARIBEL P. CHAVEZ, P.E., DISTRICT ENGINEER

IH-30 CORRIDOR FROM OAKLAND BLVD TO PROPOSED SH-161

CSJ: 1068-02-072
PUBLIC HEARING DISPLAY
JANUARY 25, 2007

IH 30 MAIN LANES
STA. 213+00 TO STA. 888+77
EXCLUDES STA. 750+00 TO STA. 850+00

DESIGN SPEED:
FREEWAY = 70 mph
RAMPS = 50 mph
FRONTAGE ROADS = 40 mph
CROSS STREETS = 40 mph
SCALE: 1"=200' H, 1"=20' V
ROLL 4 OF 12
IH 30 STA 504+00 TO 627+00

These documents are for Interim Review and not intended for Construction, Bidding, or Permit Purposes. They were prepared by, or under the supervision of:

Matthew G. Craig	69910	10-06-2006
Type or Print Name	PE#	Date

Halff Associates
ENGINEERS . ARCHITECTS . SCIENTISTS . PLANNERS . SURVEYORS

© 2006 BY TEXAS DEPARTMENT OF TRANSPORTATION (512) 416-2055; ALL RIGHTS RESERVED