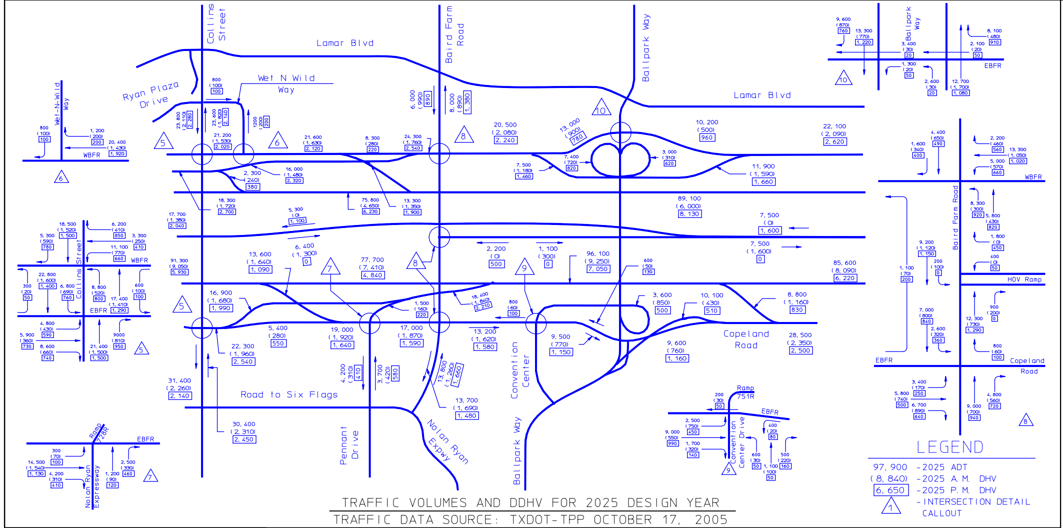

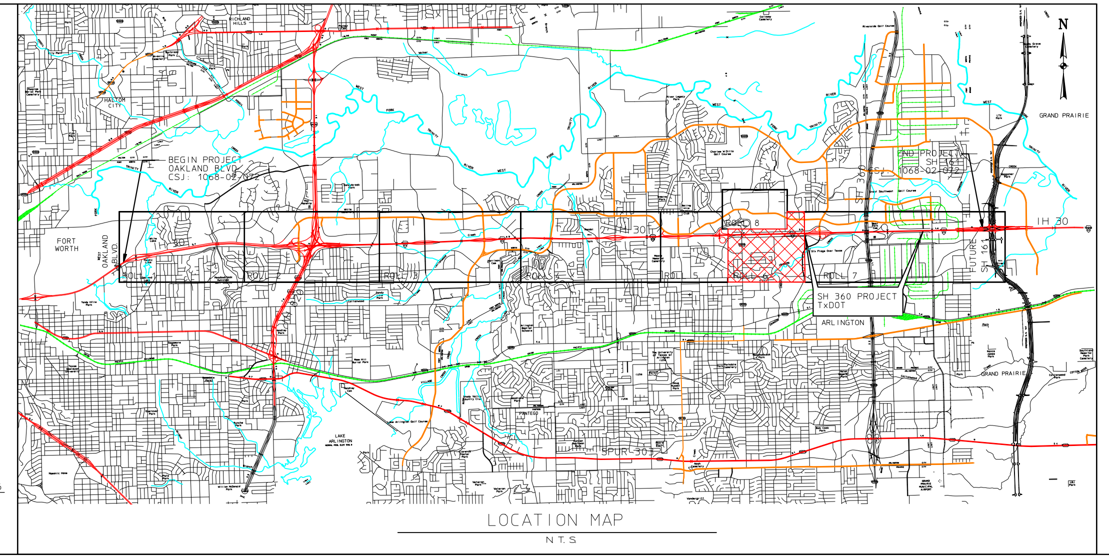

TEXAS DEPARTMENT OF TRANSPORTATION
FORT WORTH DISTRICT
MARIBEL P. CHAVEZ, P.E., DISTRICT ENGINEER

IH-30 CORRIDOR
FROM OAKLAND BLVD TO PROPOSED SH-161
CSJ: 1068-02-072
PUBLIC HEARING DISPLAY

JANUARY 25, 2007
I.H. 30 MAIN LANES
STA. 213+00 TO STA. 888.77
EXCLUDES STA. 750+00 TO STA. 850+00

DESIGN SPEED:
FREEWAY = 70 mph
RAMPS = 50 mph
FRONTAGE ROADS = 40 mph
CROSS STREETS = 40 mph
WET-N-WILD WAY = 30 mph
SCALE: 1"=200 H, 1"=20 V
I.H. 30 STA. 696+00 TO STA. 750+00
ROLL 6 OF 12

These documents are for Interim Review and not intended for Construction, Bidding, or Permit Purposes. They were prepared by, or under the supervision of:

Type or Print Name	PE#	Date
MARK BURCKHARD	65301	09-06-2006

These documents are for Interim Review and not intended for Construction, Bidding, or Permit Purposes. They were prepared by, or under the supervision of:

Type or Print Name	PE#	Date
JOSEPH E. BRADLEY	59235	09-06-2006

Three Bridges
GRAHAM ASSOCIATES / SCHRICKEL, ROLLINS JOINT VENTURE

© 2006 BY TEXAS DEPARTMENT OF TRANSPORTATION (512) 416-2055; ALL RIGHTS RESERVED

ROLL 6 OF 12

LOCATION MAP

TYPICAL SECTIONS

NOTE: ALL DIMENSIONS ARE TO FACE OF CURB UNLESS OTHERWISE NOTED.

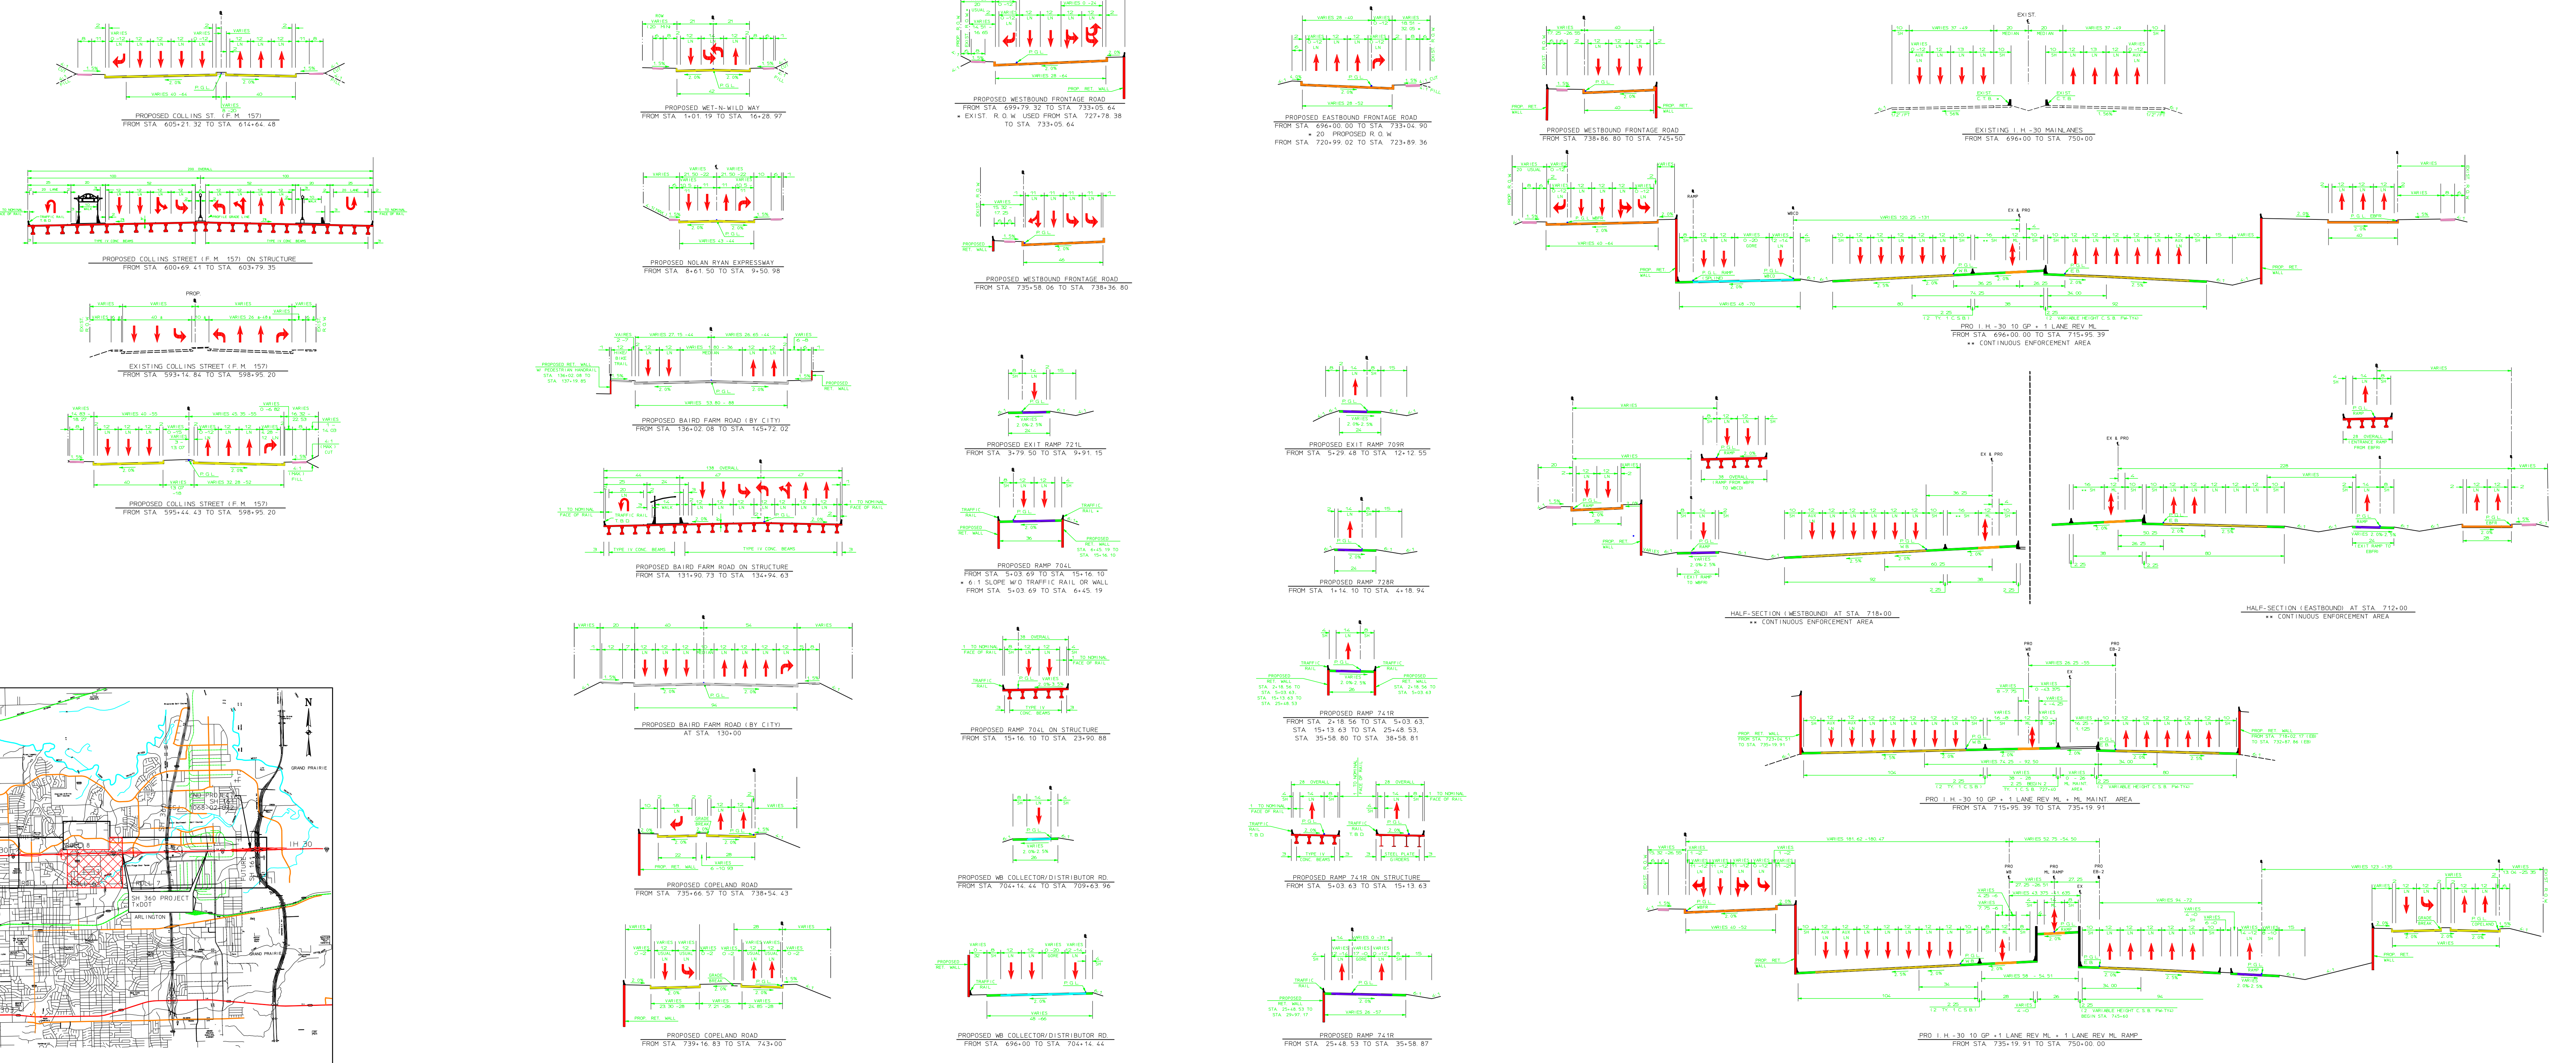

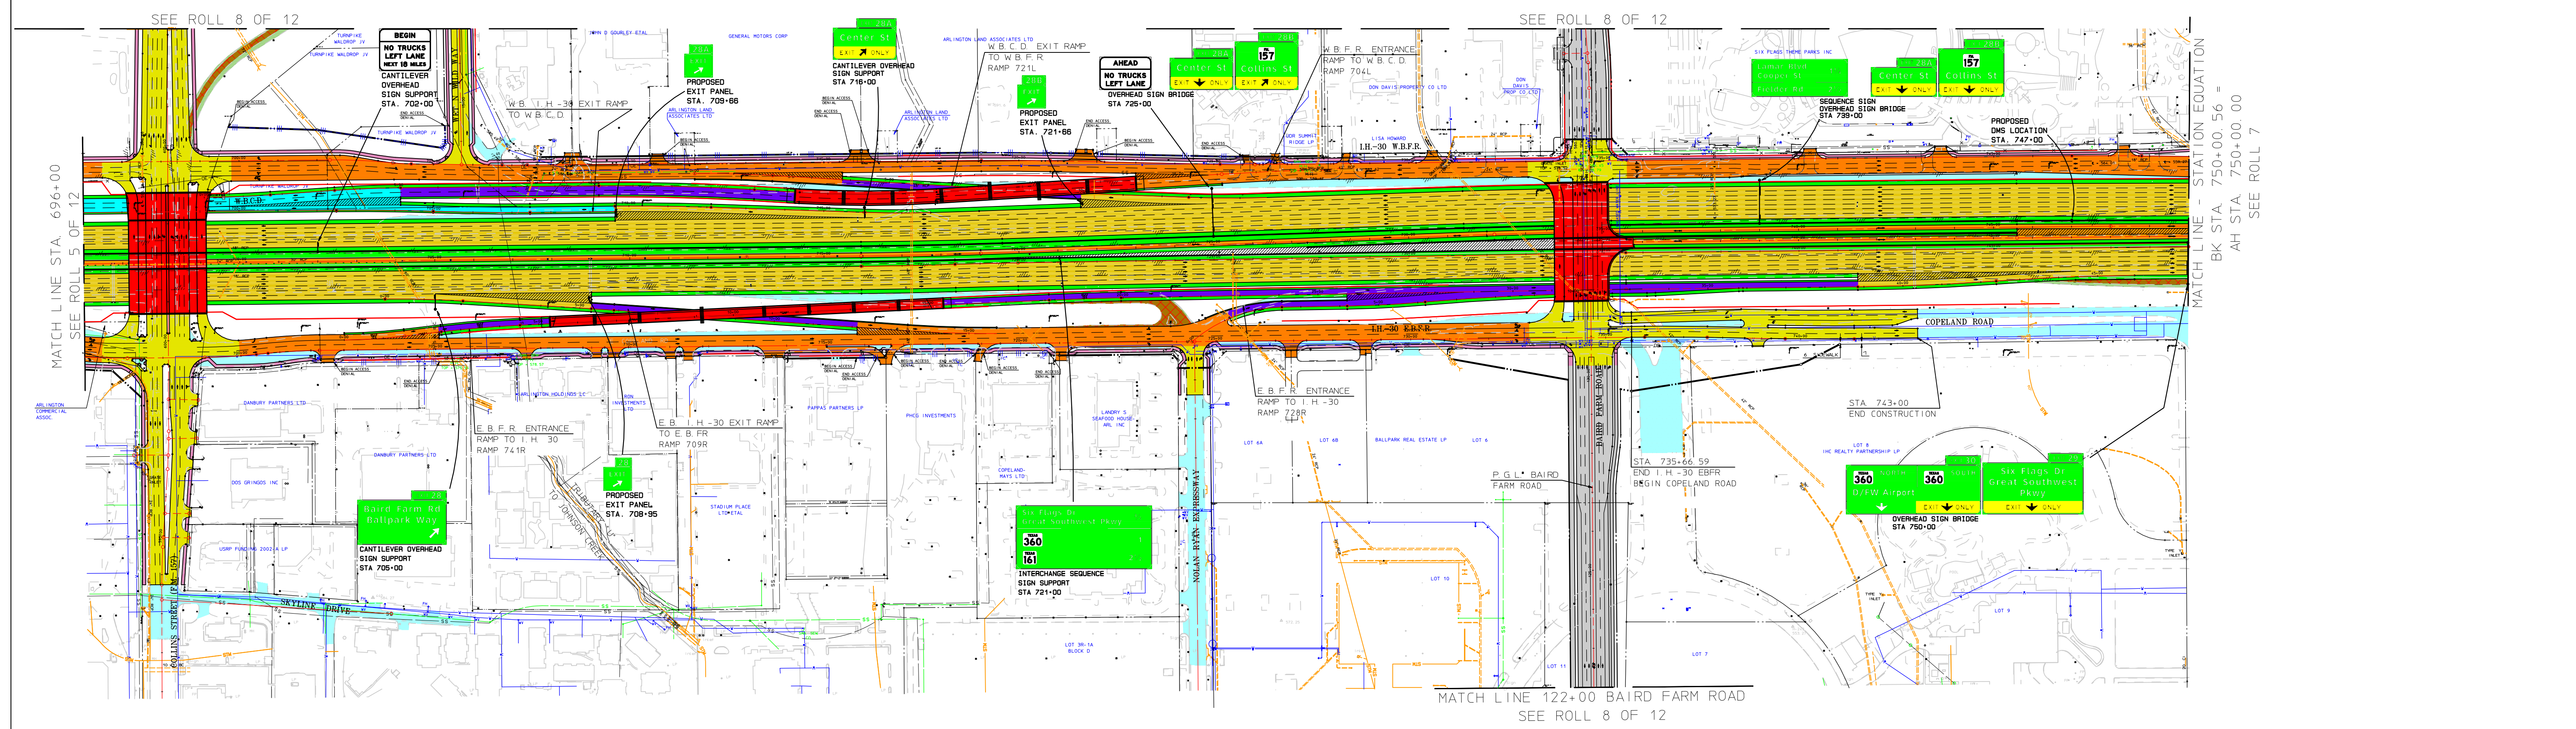

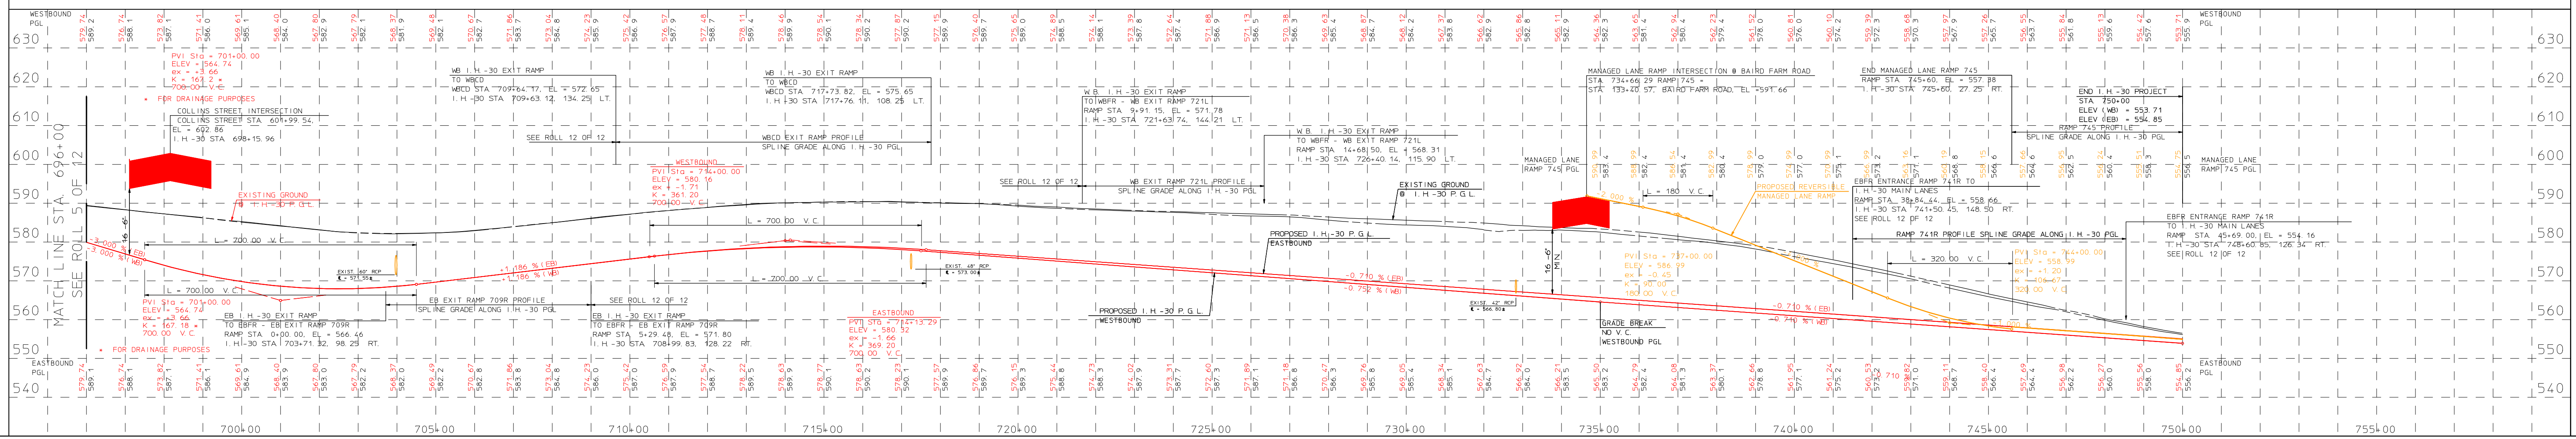

TEXAS DEPARTMENT OF TRANSPORTATION
FORT WORTH DISTRICT
MARIBEL P. CHAVEZ, P.E., DISTRICT ENGINEER
IH-30 CORRIDOR
FROM OAKLAND BLVD TO PROPOSED SH-161
CSJ: 1068-02-072
PUBLIC HEARING DISPLAY
JANUARY 25, 2007
ROLL 6 OF 12