PEARLAND
TYPICAL SECTIONS

PRELIMINARY - SUBJECT TO CHANGE

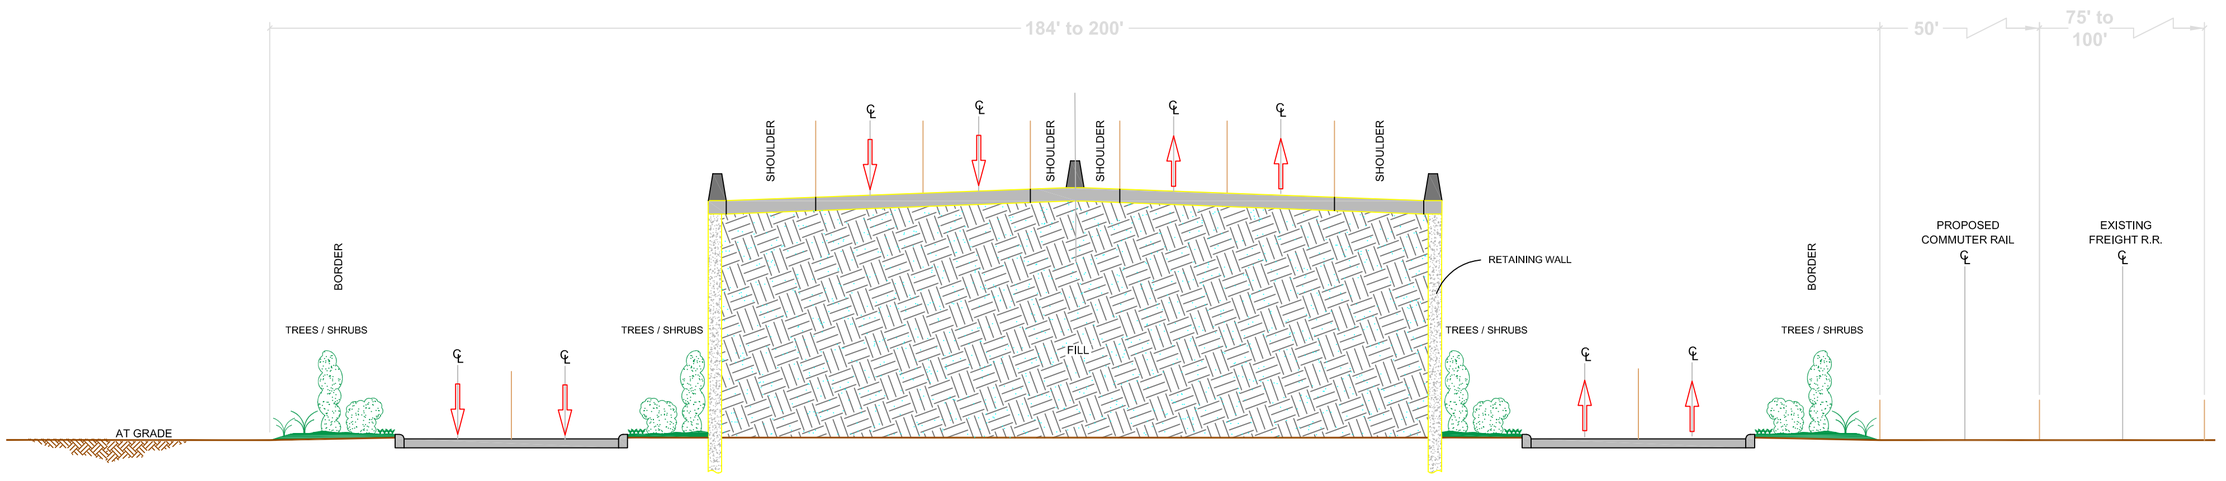

SECTION A - A

0 6 12 24
APPROXIMATE SCALE IN FEET

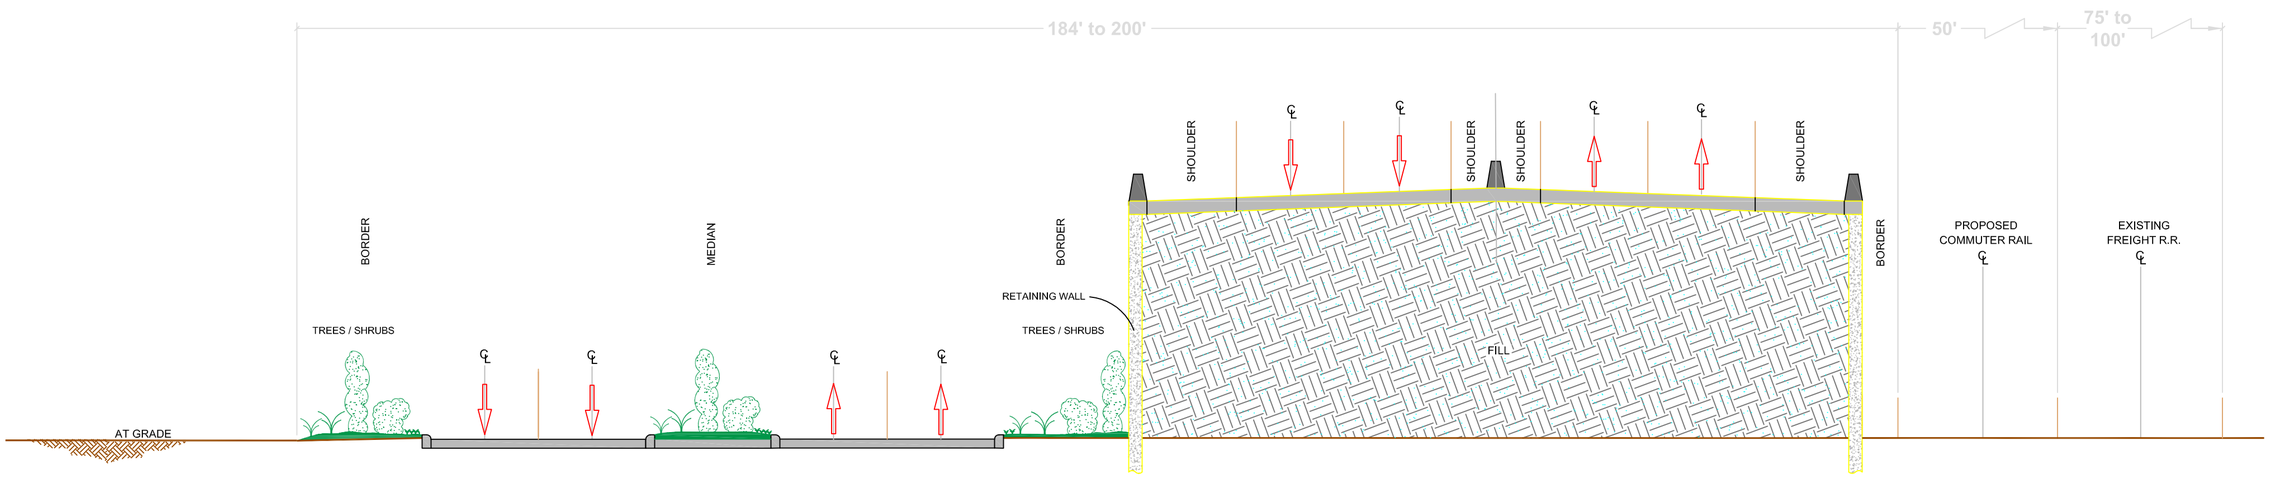

SECTION A1 - A1

0 6 12 24
APPROXIMATE SCALE IN FEET

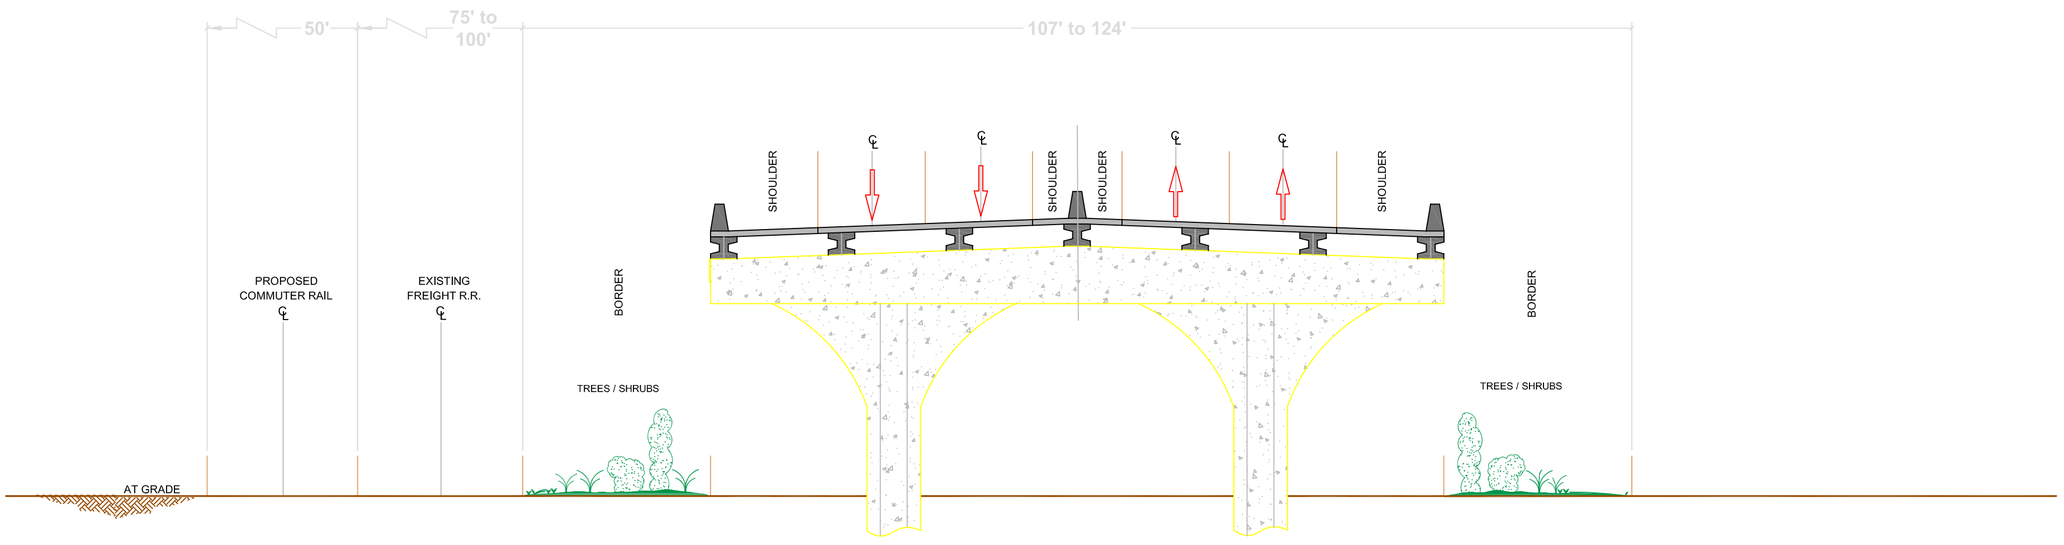

SECTION B - B

0 6 12 24
APPROXIMATE SCALE IN FEET

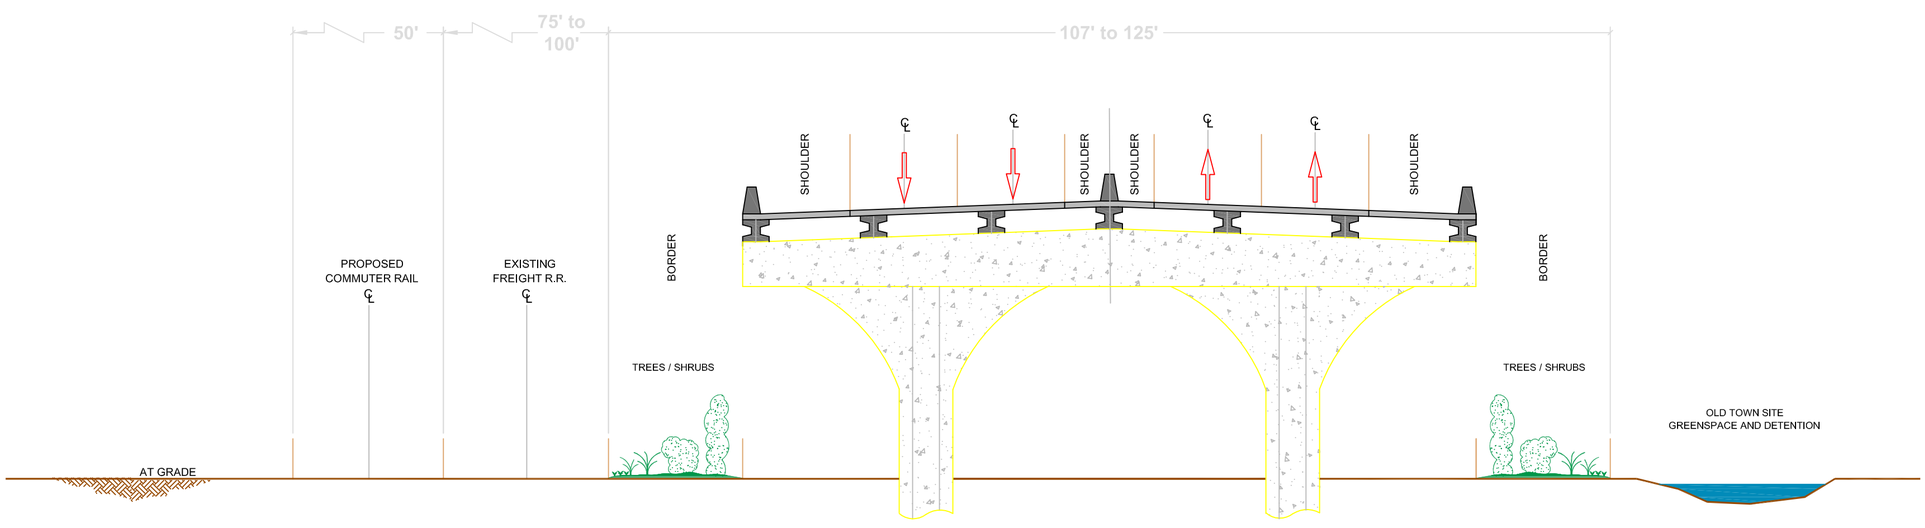

SECTION C - C

0 6 12 24
APPROXIMATE SCALE IN FEET

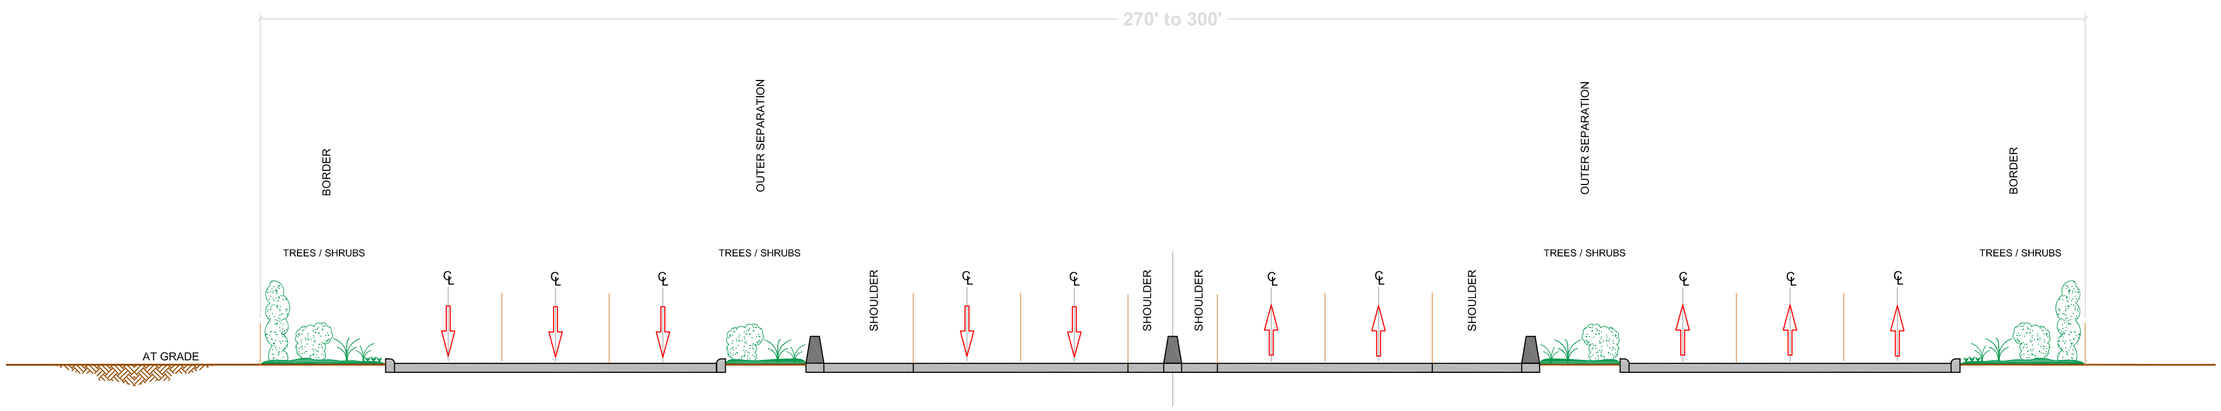

SECTION E - E

0 6 12 24
APPROXIMATE SCALE IN FEET