PRELIMINARY
SUBJECT TO CHANGE

I-20 North Safety Rest Area

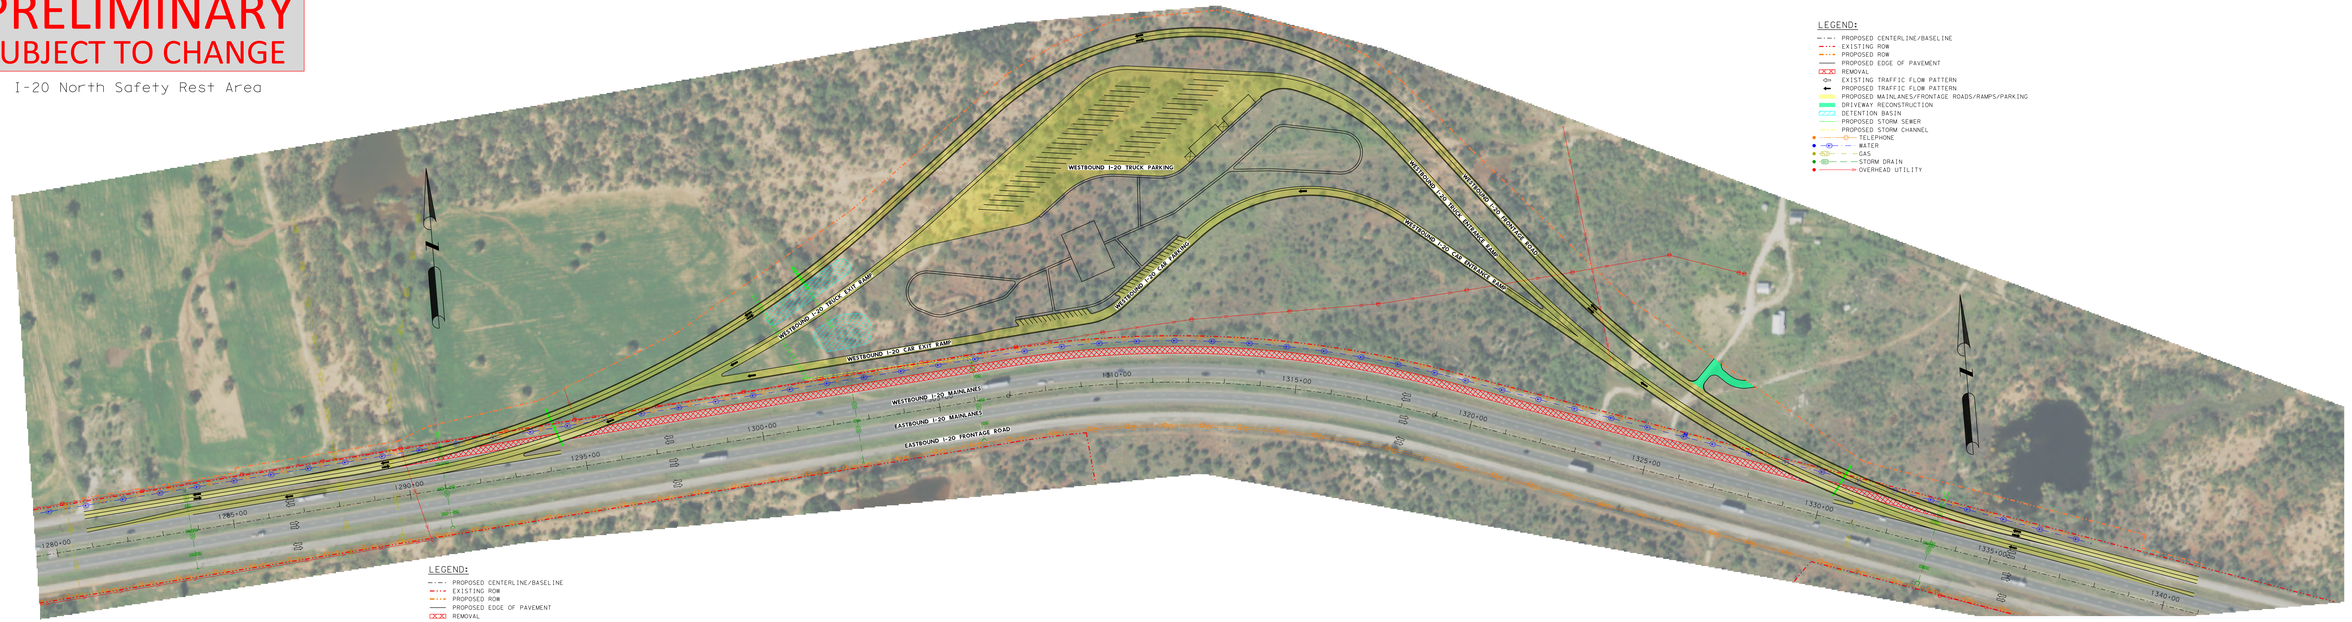

LEGEND:
PROPOSED CENTERLINE/BASELINE
EXISTING ROW
PROPOSED ROW
PROPOSED EDGE OF PAVEMENT
REMOVAL
EXISTING TRAFFIC FLOW PATTERN
PROPOSED TRAFFIC FLOW PATTERN
PROPOSED MAINLANES/FRONTAGE ROADS/RAMPS/PARKING
DRIVEWAY RECONSTRUCTION
DETENTION BASIN
PROPOSED STORM SEWER
PROPOSED STORM CHANNEL
TELEPHONE
WATER
GAS
STORM DRAIN
OVERHEAD UTILITY

HORZ SCALE: 1"=100'
100 50 0 100

I-20 North Safety Rest Area

PRELIMINARY
SUBJECT TO CHANGE

*NOTE: FOR DISCUSSION PURPOSES ONLY