PRELIMINARY
SUBJECT TO CHANGE

I-20 South Safety Rest Area

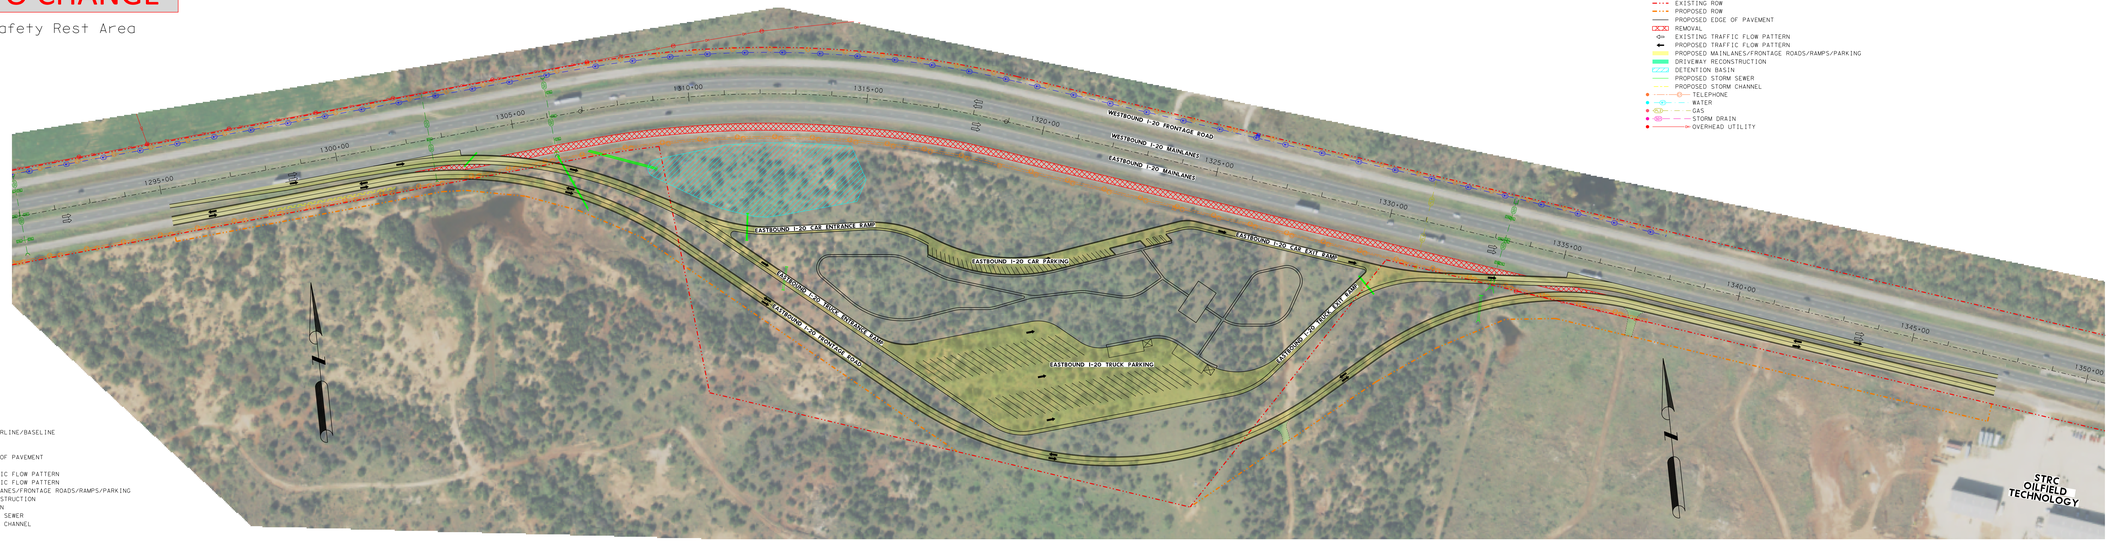

LEGEND:
- PROPOSED CENTERLINE/BASELINE
- EXISTING ROW
- PROPOSED ROW
- PROPOSED EDGE OF PAVEMENT
- REMOVAL
- EXISTING TRAFFIC FLOW PATTERN
- PROPOSED TRAFFIC FLOW PATTERN
- PROPOSED MAINLANES/FRONTAGE ROADS/RAMPS/PARKING
- DRIVEWAY RECONSTRUCTION
- DETENTION BASIN
- PROPOSED STORM SEWER
- PROPOSED STORM CHANNEL
- TELEPHONE
- WATER
- GAS
- STORM DRAIN
- OVERHEAD UTILITY

LEGEND:
- PROPOSED CENTERLINE/BASELINE
- EXISTING ROW
- PROPOSED ROW
- PROPOSED EDGE OF PAVEMENT
- REMOVAL
- EXISTING TRAFFIC FLOW PATTERN
- PROPOSED TRAFFIC FLOW PATTERN
- PROPOSED MAINLANES/FRONTAGE ROADS/RAMPS/PARKING
- DRIVEWAY RECONSTRUCTION
- DETENTION BASIN
- PROPOSED STORM SEWER
- PROPOSED STORM CHANNEL
- TELEPHONE
- WATER
- GAS
- STORM DRAIN
- OVERHEAD UTILITY

*NOTE: FOR DISCUSSION PURPOSES ONLY

HORZ SCALE: 1"=100'
100 50 0 100

I-20 South Safety Rest Area

PRELIMINARY
SUBJECT TO CHANGE