Texas Department of Transportation

© 2017

US 69 AT PINE ISLAND BAYOU
FRONTAGE ROAD BRIDGES
PUBLIC MEETING EXHIBIT

US 69
FROM: COOKS LAKE RD SOUTH
TO: TRAM RD

SCALE
1"=50' H
1"=10' V
DATE:

1 | 1

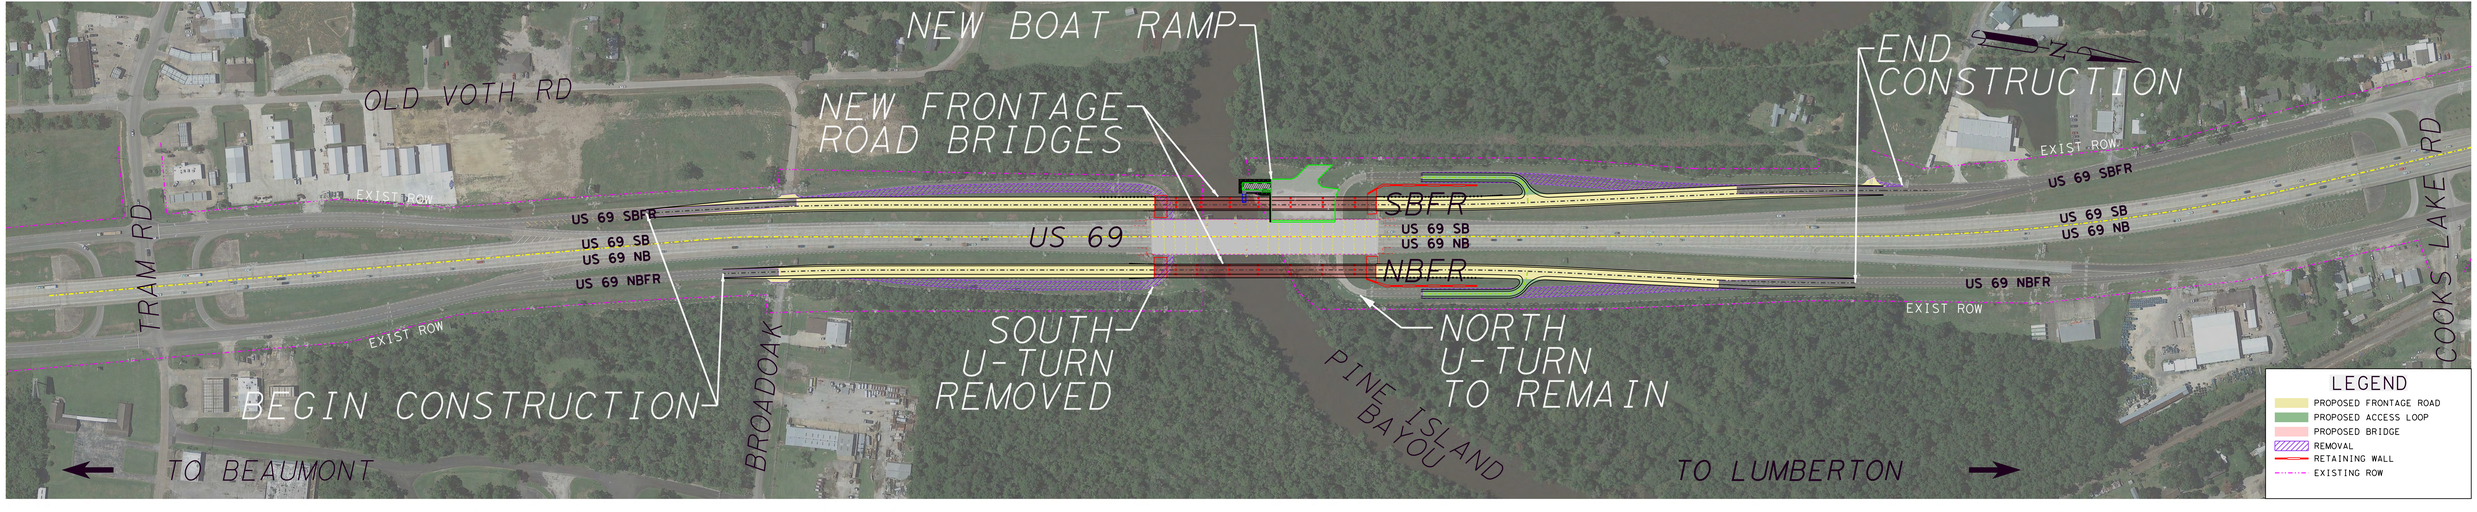

LJA Engineering, Inc.
FRN - F-1386

0' 50' 100' 200'
HORIZ: 1" = 50' - VERT: 1" = 10' - VERT

© 2017 by Texas Department of Transportation; (512) 416-2055; all rights reserved