© 2020 by Texas Department of Transportation
all rights reserved

TEXAS DEPARTMENT OF TRANSPORTATION

DALLAS DISTRICT

MOHAMED K. BUB, P.E. DISTRICT ENGINEER

DESIGN SCHEMATIC

URBAN PRINCIPAL ARTERIAL

DENTON COUNTY

US 377

FROM: NORTH OF BUS 377E
TO: US 380
PROJECT LENGTH: 13.776 MILES (72,734.66 FT)

CSJ: 0081-06-040

ROADWAY SECTION	DESIGN SPEED	FUNCTIONAL CLASS
US 377	45 MPH	URBAN PRINCIPAL ARTERIAL
INTERSECTING STREETS	45 MPH	PRINCIPAL ARTERIAL
INTERSECTING STREETS	45 MPH	MINOR ARTERIAL
INTERSECTING STREETS	50 MPH	MAJOR COLLECTOR
INTERSECTING STREETS	30 MPH	LOCAL

PROJECT LOCATION

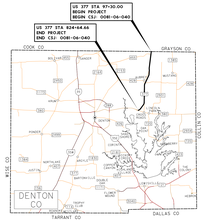

tnp

PREPARED BY TEXAS NOW SOLUTIONS, INC.
TBPE FIRM F-14576 TBPLS FIRM 10193

7/31/2020

DATE APPROVED

ROLL 15 of 15

JULY 2020

SCALE IN FEET

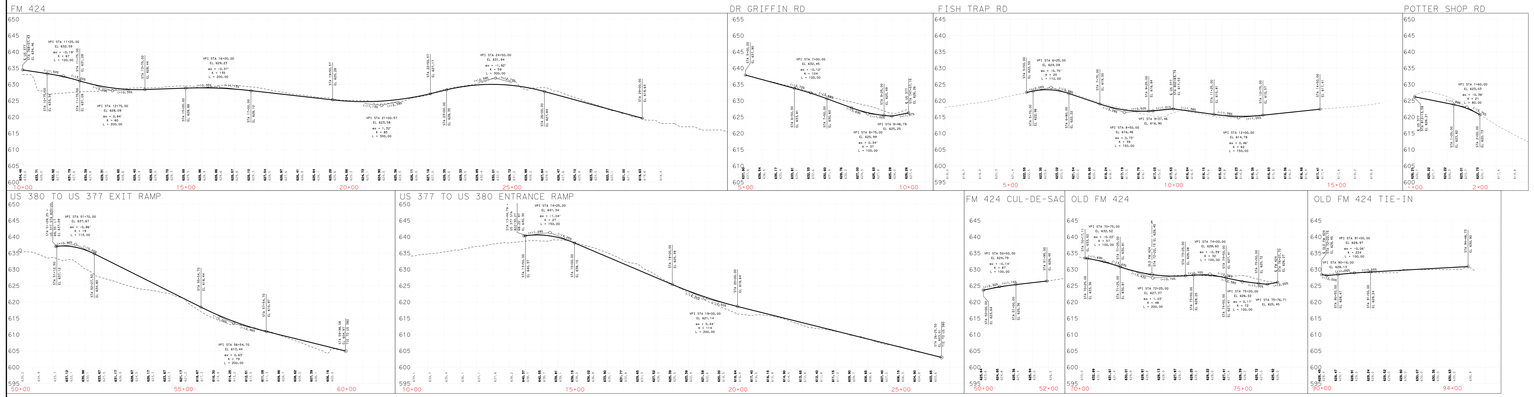

© 2020 by Texas Department of Transportation
all rights reserved

TEXAS DEPARTMENT OF TRANSPORTATION

DALLAS DISTRICT

MOHAMED K. BUB, P.E. DISTRICT ENGINEER

DESIGN SCHEMATIC

URBAN PRINCIPAL ARTERIAL

DENTON COUNTY

US 377

FROM: NORTH OF BUS 377E
TO: US 380
PROJECT LENGTH: 13.776 MILES (72,734.66 FT)

CSJ: 0081-06-040

ROADWAY SECTION	DESIGN SPEED	FUNCTIONAL CLASS
US 377	45 MPH	URBAN PRINCIPAL ARTERIAL
INTERSECTING STREETS	45 MPH	PRINCIPAL ARTERIAL
INTERSECTING STREETS	45 MPH	MINOR ARTERIAL
INTERSECTING STREETS	50 MPH	MAJOR COLLECTOR
INTERSECTING STREETS	30 MPH	LOCAL

PROJECT LOCATION

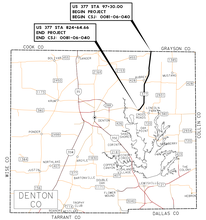

tnp

PREPARED BY TEXAS NOW SOLUTIONS, INC.
TBPE FIRM F-14576 TBPLS FIRM 10193

7/31/2020

DATE APPROVED

ROLL 15 of 15

JULY 2020

SCALE IN FEET