ROLL 2 OF 8

NOTES:

1.) EXISTING FEATURES WERE NOT FIELD SURVEYED. SCHEMATIC LAYOUTS ARE BASED ON AERIAL SURVEY AND RECORD PLANS ONLY.

2.) FREEWAY, RAMP, AND FRONTAGE ROAD VOLUMES SHOWN HEREIN ARE BASED ON THE YEAR 2025 TRAFFIC PROJECTIONS PROVIDED BY TxDOT TRANSPORTATION PLANNING AND PROGRAMMING DIVISION (DATED SEPT. 6, 2005).
SH 360 TRAFFIC ANALYSIS DATA
K FACTOR = 10.6%
DISTRIBUTION = 61% - 39%
ADT % TRUCKS = 4.8% (FROM IH 30 TO IH 20)
ADT % TRUCKS = 7.4% (FROM IH 20 TO GREEN OAKS)

3.) THE FLOODPLAIN BOUNDARY LIMITS WERE OBTAINED FROM FIRM COMMUNITY-PANEL NUMBERS:
48439C0339 H
48439C0343 H
48439C0452 H
48439C0456 H
48439C0454 H
48439C0458 H
48439C0462 H
48439C0466 H
ALL MAPS REVISED AUGUST 2, 1995.

4.) PROPOSED CENTERLINE STATIONING MATCHES AS-BUILT STATIONING.

5.) PROPOSED ROW MATCHES EXISTING ROW.

6.) EXISTING (MOD) OVERHEAD SIGNS SHALL BE REVISED WITH PANELS AS INDICATED BY DASHED LINES.

7.) MINIMUM VERTIAL CLEARANCE FOR ROADWAY BRIDGES IS 16.5' AND FOR RAILROAD BRIDGE OVERPASSES IS 23.0'.

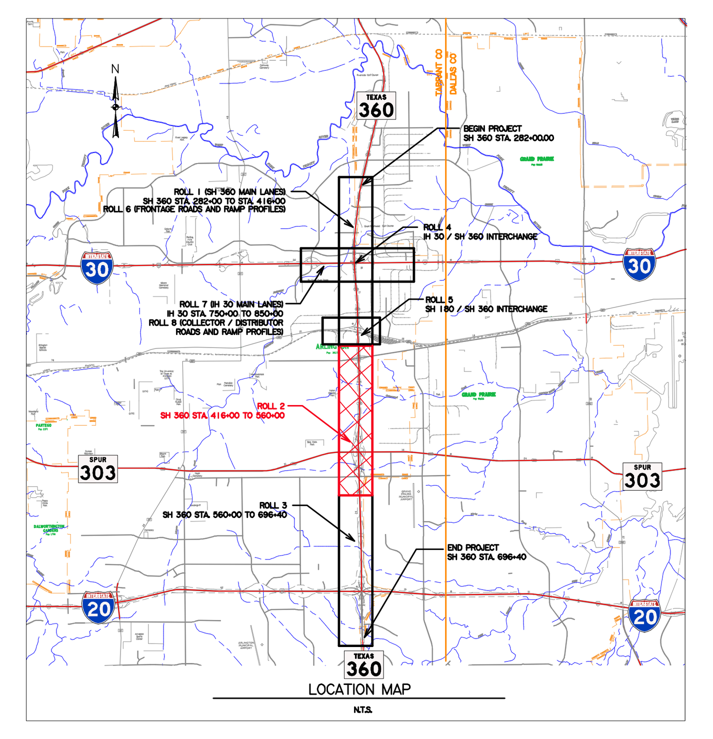

LOCATION MAP

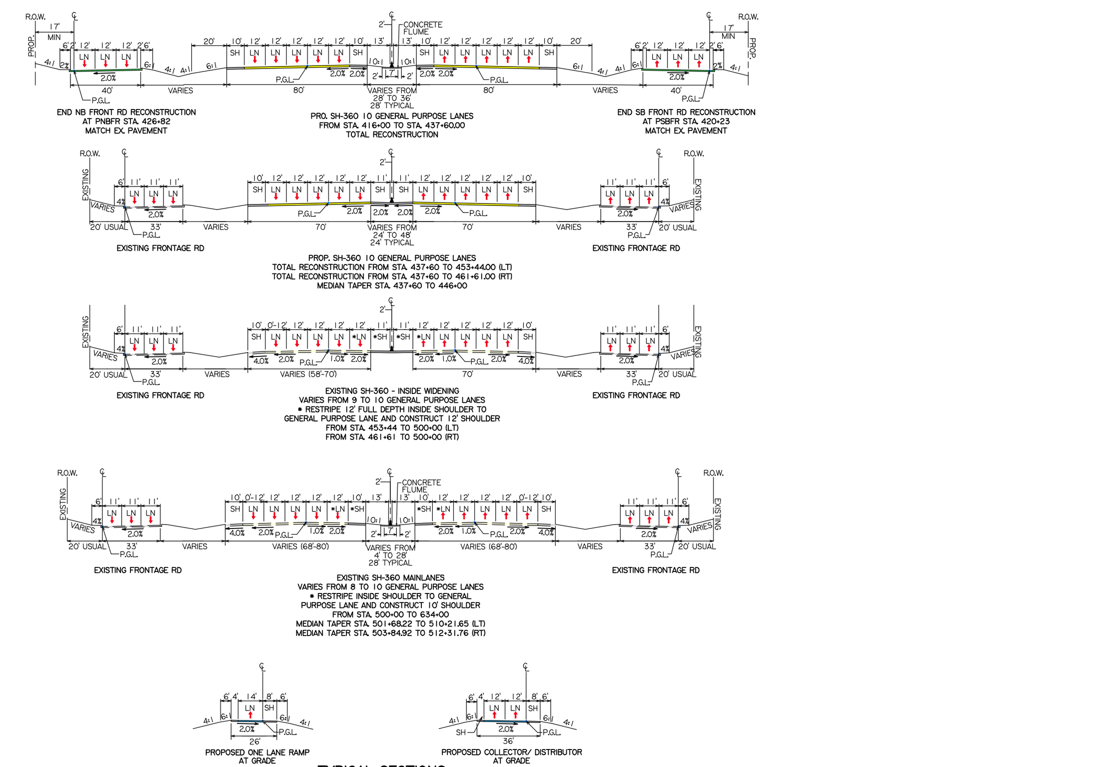

TYPICAL SECTIONS

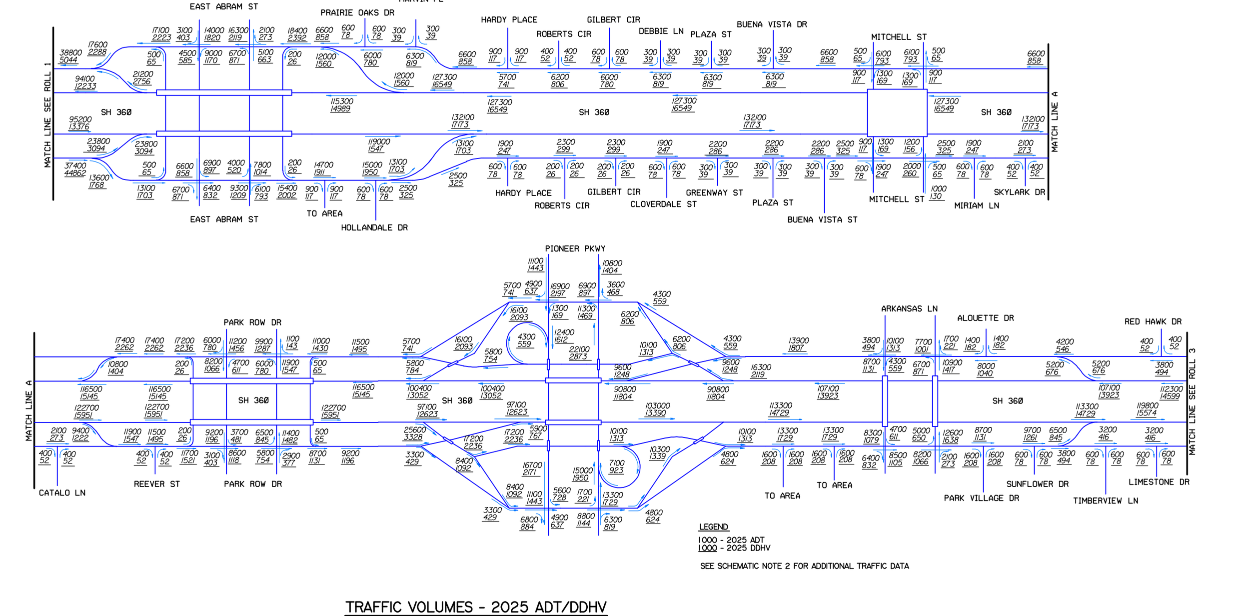

TRAFFIC VOLUMES - 2025 ADT/DHV

TEXAS DEPARTMENT OF TRANSPORTATION
FORT WORTH DISTRICT
MARIBEL P. CHAVEZ, P.E., DISTRICT ENGINEER
SH 360 CORRIDOR
FROM BROWN BLVD/AVE K TO GREEN OAKS BLVD
CSJ'S: 2266-02-054 AND 1068-02-076, ETC
PUBLIC HEARING DISPLAY
OCTOBER 26, 2006
SH 360 MAIN LANES
STA. 416+00 TO STA. 560+00
DESIGN SPEED:
FREEWAY = 70 mph (RECONSTRUCTION)
SH 360 (STA. 426+00 to STA. 461+61) = 60 mph (TRANSITION TO EXISTING)
SH 360 (INSIDE WIDENING - STA. 461+61 to STA. 644+50) = 55 mph (EXISTING)
SH 360 (INSIDE WIDENING - STA. 644+50 to STA. 696+40) = 50 mph (EXISTING)
RAMPS = 50 mph
WB IH 30 TO NB SH 360 RAMP = 45 mph
FRONTAGE ROADS = 40 mph
DIVISION ST INTERCHANGE RAMPS = 25 mph
CROSS STREETS = 40 mph
SCALE: 1"=100' H, 1"=10' V
ROLL 2 OF 8
(SOUTH OF DIVISION ST
TO SOUTH OF ARKANSAS LN)

Chiang, Patel & Yerby, Inc.

© 2006 BY TEXAS DEPARTMENT OF TRANSPORTATION
(512) 416-2055; ALL RIGHTS RESERVED

CHAING, PATEL AND YERBY, INC.
PRELIMINARY - FOR INTERIM REVIEW ONLY

These documents are for Interim Review and not intended for Construction, Bidding, or Permit Purposes. They were prepared by, or under the supervision of:

Type or Print Name	PE#	Date
William A. Parsons	71746	05-23-2006

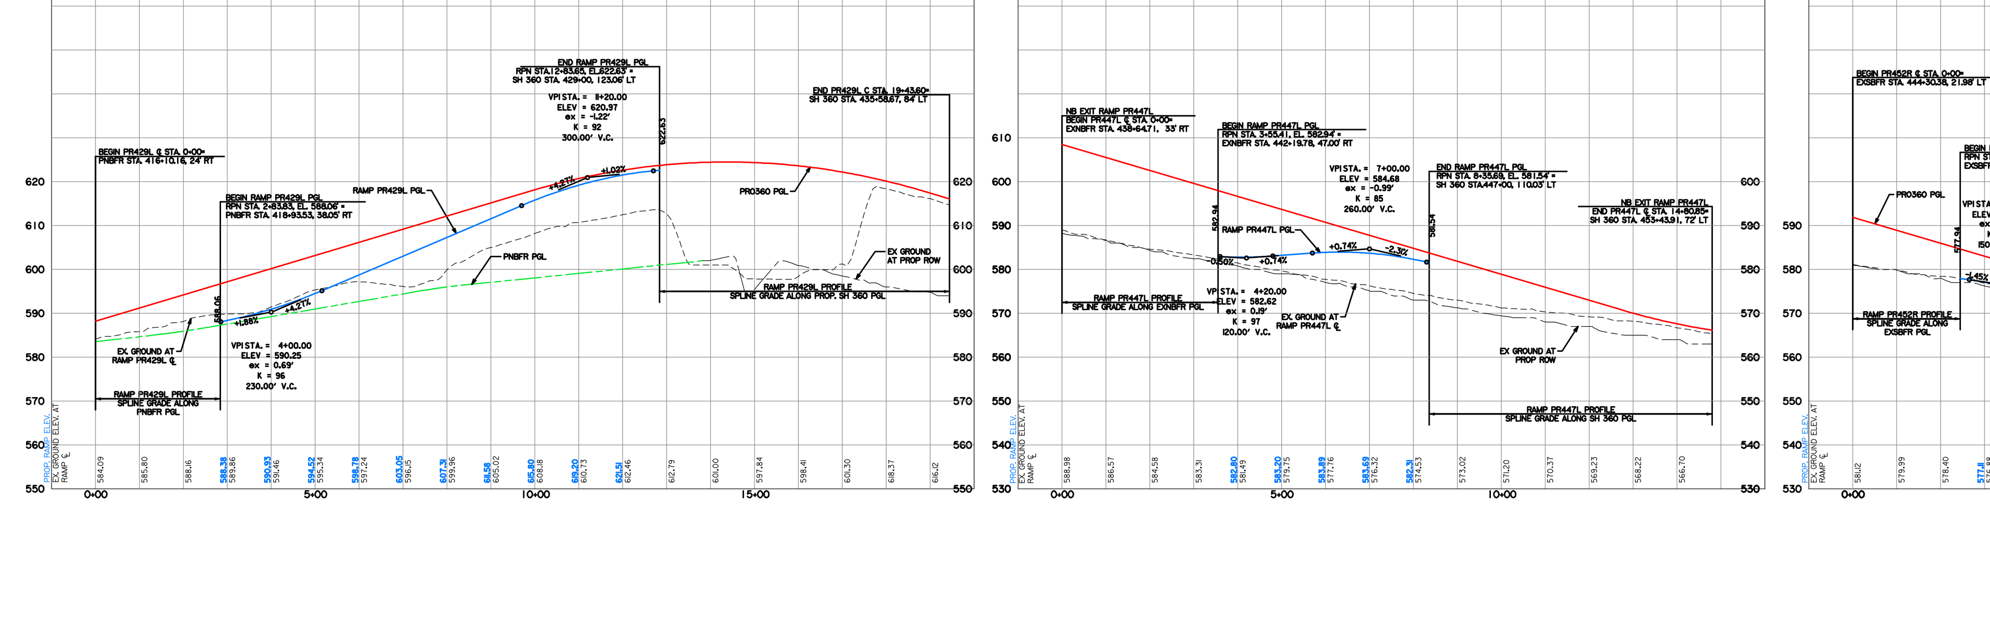

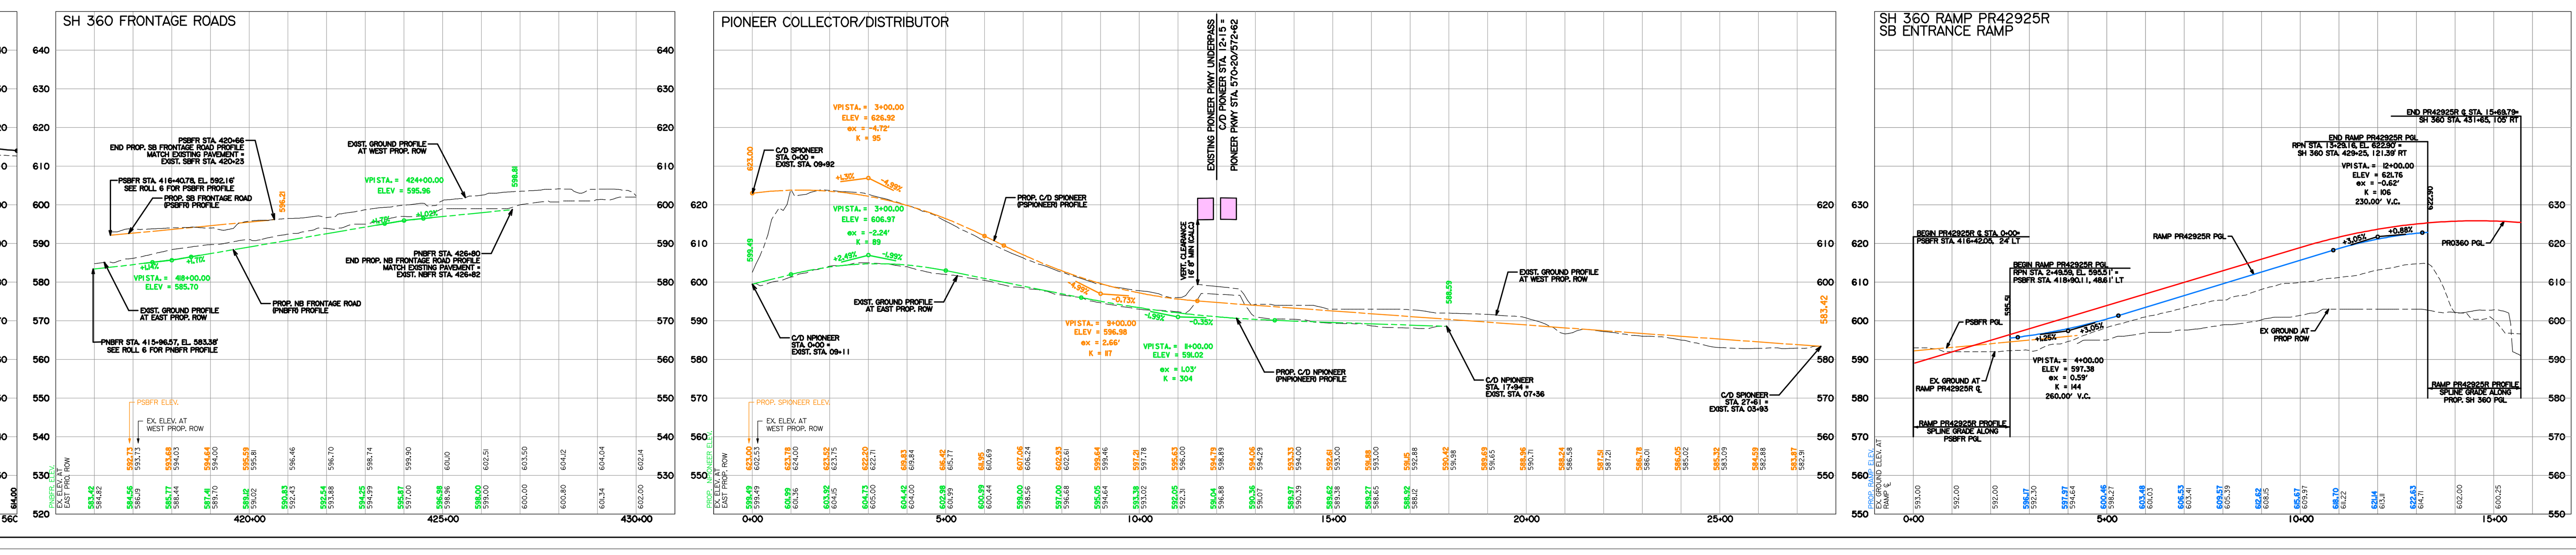

CHAING, PATEL AND YERBY, INC.
PRELIMINARY - FOR INTERIM REVIEW ONLY

These documents are for Interim Review and not intended for Construction, Bidding, or Permit Purposes. They were prepared by, or under the supervision of:

Type or Print Name	PE#	Date
William A. Parsons	71746	06-07-2006

TEXAS DEPARTMENT OF TRANSPORTATION
FORT WORTH DISTRICT
MARIBEL P. CHAVEZ, P.E., DISTRICT ENGINEER
SH 360 CORRIDOR
FROM BROWN BLVD/AVE K TO GREEN OAKS BLVD
CSJ'S: 2266-02-054 AND 1068-02-076, ETC
PUBLIC HEARING DISPLAY
OCTOBER 26, 2006
SH 360 MAIN LANES
STA. 416+00 TO STA. 560+00
DESIGN SPEED:
FREEWAY = 70 mph (RECONSTRUCTION)
SH 360 (STA. 426+00 to STA. 461+61) = 60 mph (TRANSITION TO EXISTING)
SH 360 (INSIDE WIDENING - STA. 461+61 to STA. 644+50) = 55 mph (EXISTING)
SH 360 (INSIDE WIDENING - STA. 644+50 to STA. 696+40) = 50 mph (EXISTING)
RAMPS = 50 mph
WB IH 30 TO NB SH 360 RAMP = 45 mph
FRONTAGE ROADS = 40 mph
DIVISION ST INTERCHANGE RAMPS = 25 mph
CROSS STREETS = 40 mph
SCALE: 1"=100' H, 1"=10' V
ROLL 2 OF 8
(SOUTH OF DIVISION ST
TO SOUTH OF ARKANSAS LN)
Chiang, Patel & Yerby, Inc.
© 2006 BY TEXAS DEPARTMENT OF TRANSPORTATION
(512) 416-2055; ALL RIGHTS RESERVED