Texas Department of Transportation
FORT WORTH DISTRICT
DAVID M. SALAZAR JR., P.E., DISTRICT ENGINEER

PUBLIC MEETING DISPLAY
US 67
SOMERVELL / JOHNSON COUNTY

PROJECT LIMITS:
FROM FM 199 TO BUS 67 IN HENDERSON ST/WALLS DR:
CSJ: 0259-03-059, 0259-04-041, 0422-03-037
FUNCTIONAL CLASS: PRINCIPAL ARTERIAL
DESIGN SPEED
US 67: 60MPH
PROJECT LENGTH = 12.59 MILES

ADT
2025: 7,250 2045: 9,900 2055: 11,200

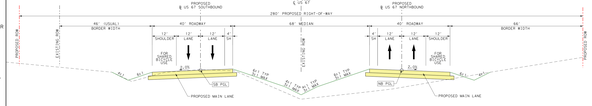

US 67 PROPOSED MAIN LANE TYPICAL SECTION
SCALE: N.T.S.

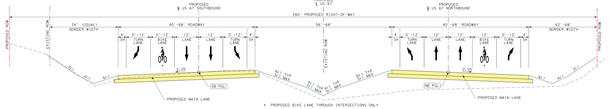

US 67 PROPOSED MAIN LANE TYPICAL SECTION AT INTERSECTION
SCALE: N.T.S.

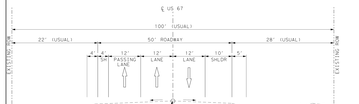

US 67 EXISTING TYPICAL SECTION WITH SB PASSING LANE
SCALE: N.T.S.

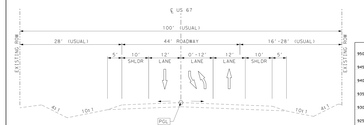
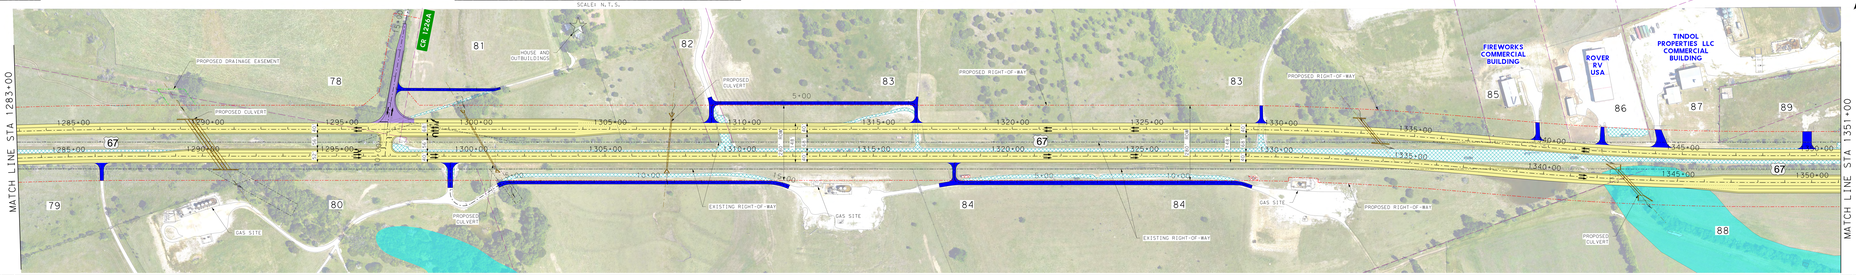
US 67 EXISTING TYPICAL SECTION
SCALE: N.T.S.