HOUSTON DISTRICT
PROJECT DEVELOPMENT

FM 1375 SHOULDER WIDENING

PRELIMINARY
SUBJECT TO CHANGE

SCHEMATIC LAYOUT

FM 1375

COUNTY: MONTGOMERY
LIMITS FROM: FM 149
LIMITS TO: WALKER C/L

CSJ: 1402-03-013
DATE: 02/06/2025

LEGEND

EXISTING ALIGNMENT
EXISTING RIGHT OF WAY
EXISTING DRIVEWAY
PROPOSED SOLID PAVEMENT MARKING
PROPOSED BROKEN PAVEMENT MARKING
PROPOSED DRIVEWAY
PROPOSED EOP

PROPOSED WIDENING
EXISTING PAVEMENT
TREE REMOVING AREA

SCALE

0 50 100 150 200 250

DESIGN CRITERIA
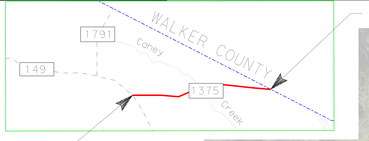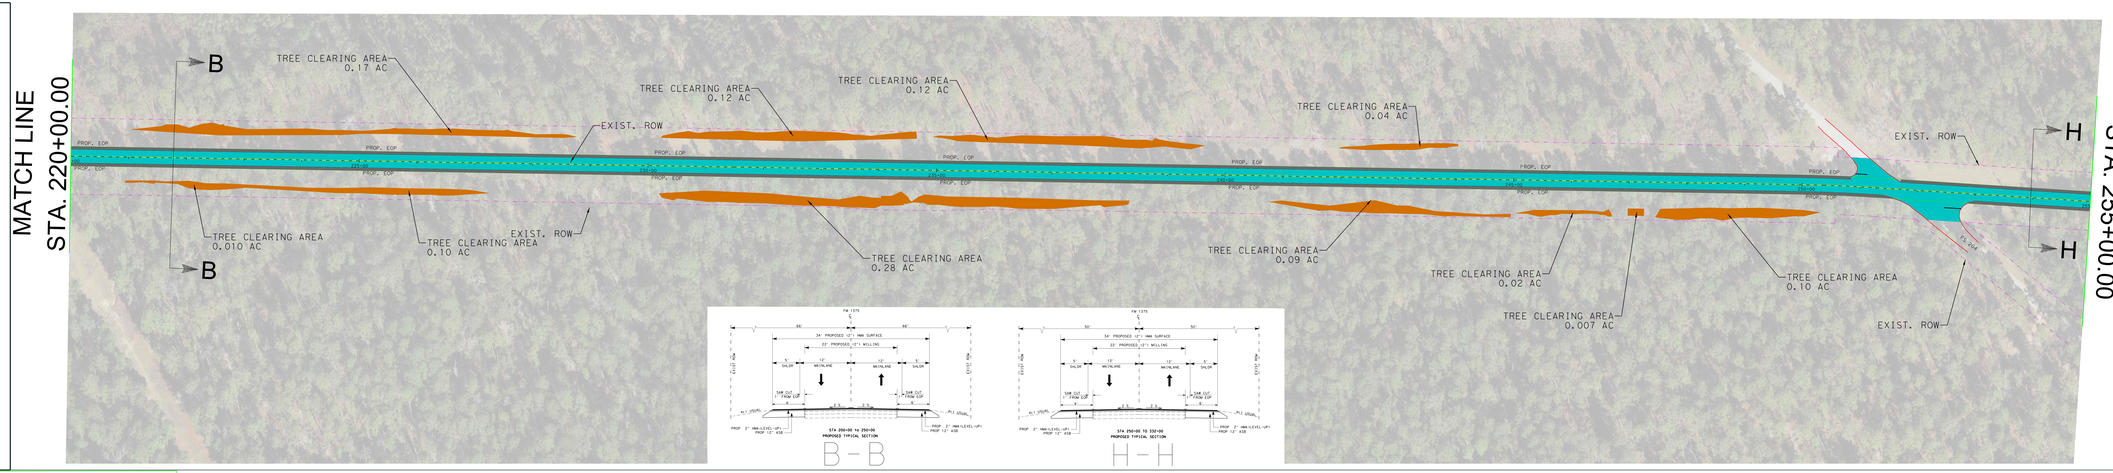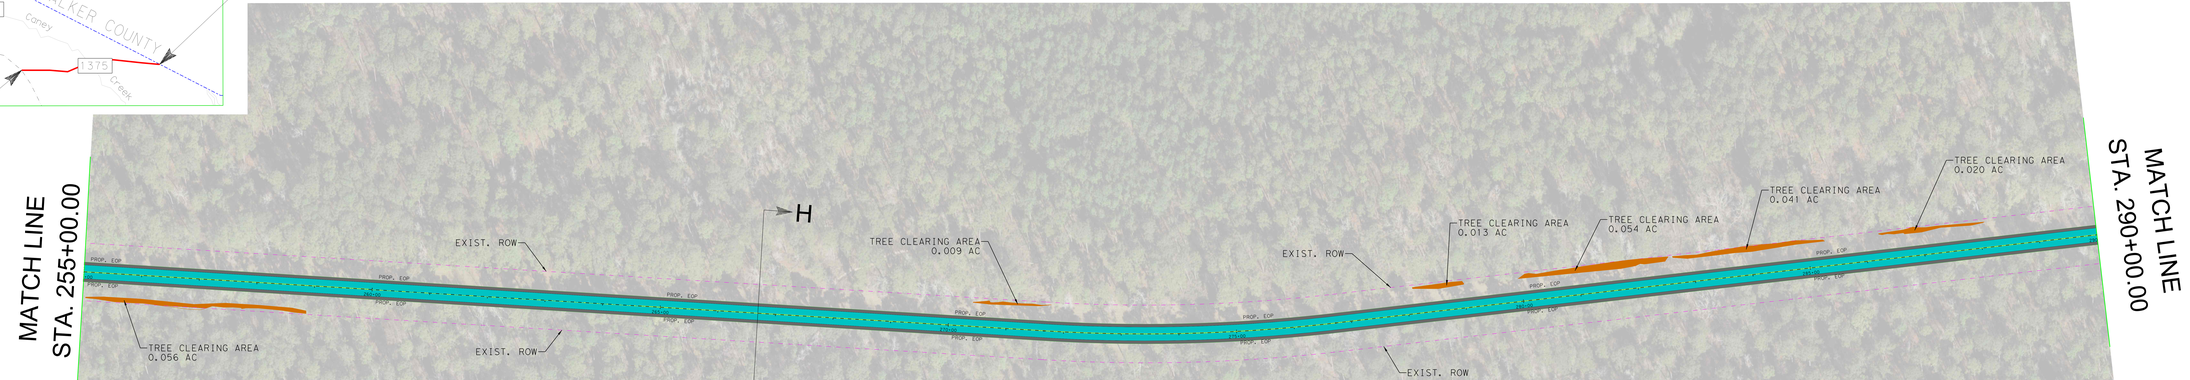
FUNCTIONAL CLASSIFICATION: MINOR ARTERIAL
MAIN LANE DESIGN CRITERIA: MINOR ARTERIAL
MAIN LANE DESIGN SPEED: 45-55 MPH