100% SUBMITTAL

SHEET 7 OF 9

Texas Department of Transportation

STATE OF TEXAS

PRELIMINARY DESIGN SCHEMATIC

US 59

POLK COUNTY

PROJECT LIMITS: BEGIN @ SLP 25 (FM 350 S) & 4 MI N OF US 287
ENDING @ SLP 25 (FM 350 S) & 4 MI N OF US 287

CSJ 0178-04-056 & CSJ 0178-05-126 (POLK COUNTY)
CHERYL M. FLOOD, P.E. DISTRICT ENGINEER

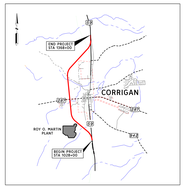

VICINITY MAP

0 100' 200'
HORIZ. SCALE

0 10' 20'
VERT. SCALE

US 59 TRAFFIC VOLUMES
EXISTING (20XX ADT)
PROJECTED (20XX ADT)

FUNCTIONAL CLASSIFICATION: RURAL FREEWAY

DESIGN SPEED:
MAINLANES = 70 MPH
RAMPS = 50 MPH

LEGEND

EXISTING GROUND PROFILE

PROPOSED PROFILE GRADE LINE

PRELIMINARY
SUBJECT TO CHANGE

NOT A BIDDING DOCUMENT

PRELIMINARY

BY: THOMAS C. KUYKENDALL, JR., P.E. #86302

DATE: 2/8/2018

NOT FOR CONSTRUCTION, BIDDING OR PERMITTING

SUBMITTAL DATE: FEBRUARY 2018

CivilCorp

VICTORIA OFFICE
1501 E. Mesquite St., Suite 406
Victoria, Texas 77901
PH: 361-570-7566 FX: 361-570-7561

HOUSTON OFFICE
11910 Greenville Ave., Suite 715
Dallas, Texas 75243
PH: 832-252-8100 FX: 832-252-8101

FIRM REGISTRATION NUMBER - 10283

RAMP - RPNBEX59

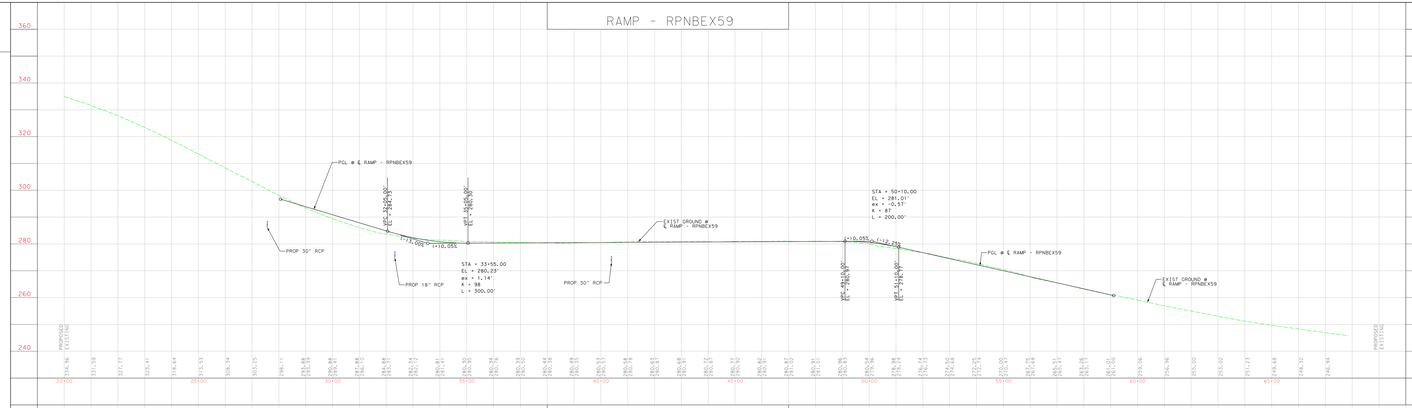

LAURELIA ROAD CONNECTOR

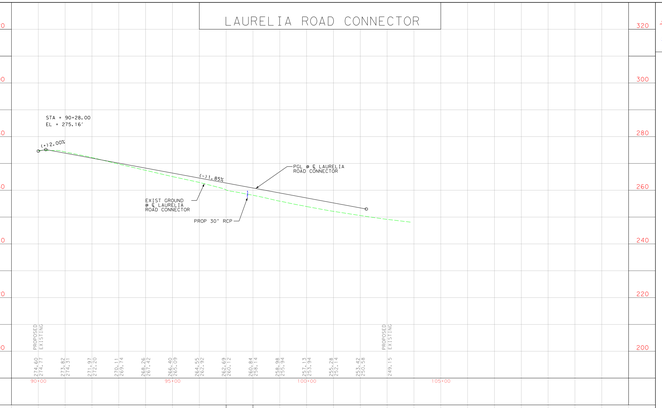

RAMP - RPSBEN59

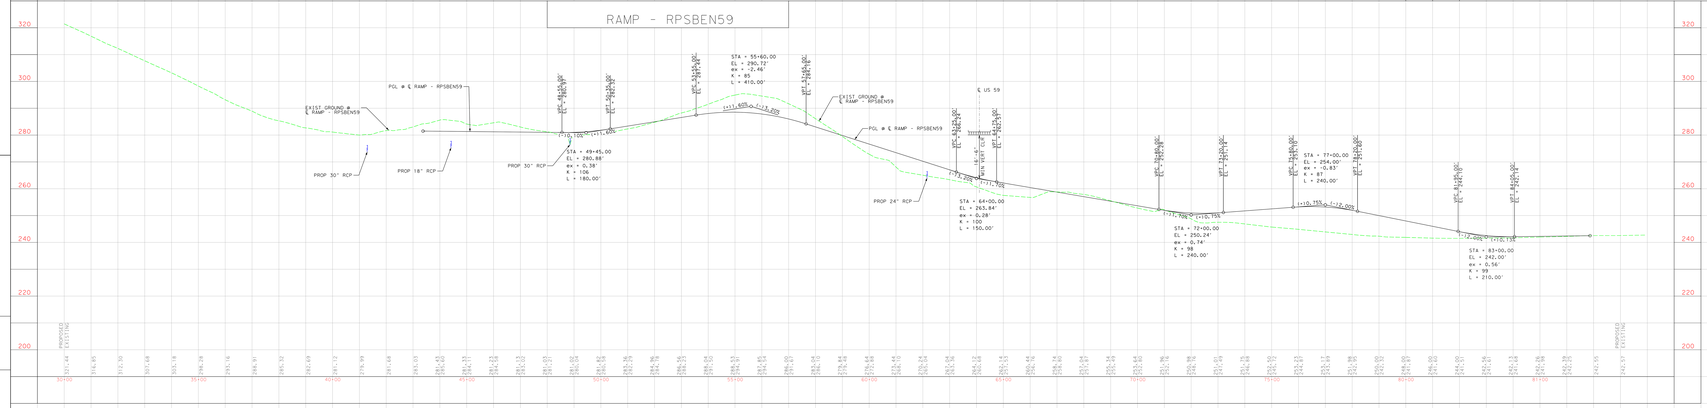

Texas Department of Transportation

STATE OF TEXAS

PRELIMINARY DESIGN SCHEMATIC

US 59

POLK COUNTY

PROJECT LIMITS: BEGIN @ SLP 25 (FM 350 S) & 4 MI N OF US 287
ENDING @ SLP 25 (FM 350 S) & 4 MI N OF US 287

CSJ 0178-04-056 & CSJ 0178-05-126 (POLK COUNTY)
CHERYL M. FLOOD, P.E. DISTRICT ENGINEER

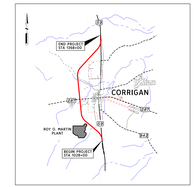

VICINITY MAP

0 100' 200'
HORIZ. SCALE

0 10' 20'
VERT. SCALE

US 59 TRAFFIC VOLUMES
EXISTING (20XX ADT)
PROJECTED (20XX ADT)

FUNCTIONAL CLASSIFICATION: RURAL FREEWAY

DESIGN SPEED:
MAINLANES = 70 MPH
RAMPS = 50 MPH

LEGEND

EXISTING GROUND PROFILE

PROPOSED PROFILE GRADE LINE

PRELIMINARY
SUBJECT TO CHANGE

NOT A BIDDING DOCUMENT

PRELIMINARY

BY: THOMAS C. KUYKENDALL, JR., P.E. #86302

DATE: 2/8/2018

NOT FOR CONSTRUCTION, BIDDING OR PERMITTING

SUBMITTAL DATE: FEBRUARY 2018

CivilCorp

VICTORIA OFFICE
1501 E. Mesquite St., Suite 406
Victoria, Texas 77901
PH: 361-570-7566 FX: 361-570-7561

HOUSTON OFFICE
11910 Greenville Ave., Suite 715
Dallas, Texas 75243
PH: 832-252-8100 FX: 832-252-8101

FIRM REGISTRATION NUMBER - 10283

100% SUBMITTAL

SHEET 7 OF 9

DATE: 2/8/2018 - 8:11:41 AM
C:\CIVILCORP\PROJECTS\0178-05-126\DESIGN\PLANS\SHEETS\07 RAMP PROFILES.DGN