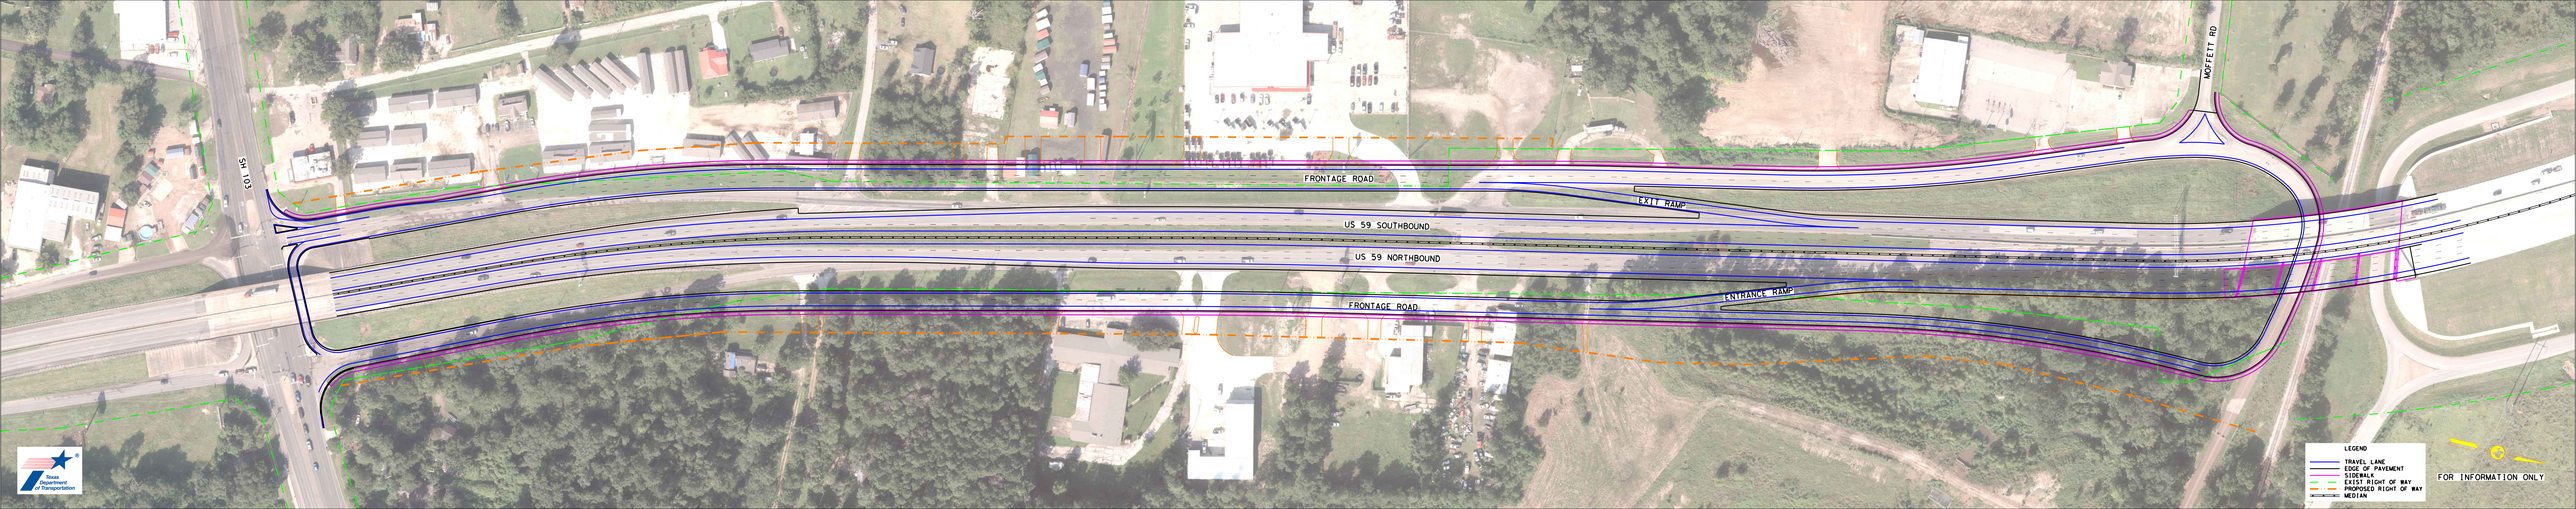
SH 103
FRONTAGE ROAD
EXIT RAMP
US 59 SOUTHBOUND
US 59 NORTHBOUND
FRONTAGE ROAD
ENTRANCE RAMP
MOFFETT RD
LEGEND
TRAVEL LANE
EDGE OF PAVEMENT
SIDEWALK
EXIST RIGHT OF WAY
PROPOSED RIGHT OF WAY
MEDIAN
FOR INFORMATION ONLY