Texas Department of Transportation

DESIGN SCHEMATIC

KELLY O. MORRIS, P.E.
LUFKIN DISTRICT ENGINEER

DATE:	STATE DISTRICT	COUNTY	CONTROL NO.	SEC. NO.	ROLL 2 OF 4 SHEET NO.
DESIGNED: LUFKIN	CSJ NO(S): 0017-07-077	ANGELINA	0017	07	077
DRAWN: LUFKIN					
CHECKED: LUFKIN					
DIST. COUNT SECT JOB: 0017 07 077					

LIMITS: FM 2178 JCT W FM 2251 TO 0.4 MI W OF THE TRINITY RIVER

HIGHWAY	FUNCTIONAL CLASSIFICATION	DESIGN SPEED
US 59 MAINLANES	RURAL PRINT. PRINCIPAL ART(INT)	70 MPH
US 59 FRONTAGE ROADS	RURAL PRINT. PRINCIPAL ART(INT)	50 MPH
RAMPS	RURAL RAMPS	50 MPH
SIDE STREETS	RURAL COLLECTOR	40 MPH
SL ROADWAY PASS, REC	RURAL LOCAL	40 MPH
LOCAL ROADS	RURAL LOCAL	30 MPH

PROJECT LOCATION MAP

NOT TO SCALE

PROJECT LENGTH	TERMINUS DFO	BEG. ADJ.	TERMINUS ADJ.
7.56 MILES	20.34000	0	07.56

NO EXCEPTIONS

NO DESIGN WAIVERS

NO EXCEPTIONS

SCALE: 1"=200' H
SCALE: 1"= 20' V

TEXAS COUNTY MAP (N.T.S.)

JMT
301 CASTRO AVE, STE 200
MT. PLEASANT, TX 75455
PH: (903)572-1100 FAX: (903)572-1101
TEXAS REGISTERED ENGINEERING FIRM NO. F-10927

US59SBFR

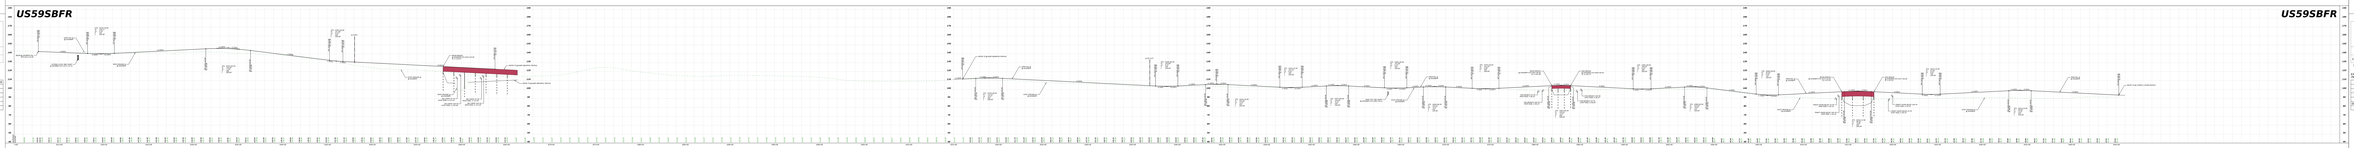
EXISTING RIGHT OF WAY
PROPOSED RIGHT OF WAY
EXISTING CENTERLINE
PROPOSED CENTERLINE
PROPOSED CONCRETE PAVEMENT
PROPOSED ASPHALT PAVEMENT