Texas Department of Transportation

DIST. US 271
CO. GSD-0018-01-078, GSD-00-1075,
RED RIVER
CONTR. GSD-0018-01-078
COUNTY: LAMAR, RED RIVER
LIMITS: FM 79 NW OF PARIS TO PARIS

DESIGN: TEAM MOSS
PARIS DISTRICT

RUSS TUCKERMANSTAHL, PE
PARIS DISTRICT ENGINEER

USE TXDOT 18 FOR TRAFFIC SIGNALIZATION, SIGNING, & PAVEMENT MARKINGS

DESIGN SPEED	FUNCTIONAL CLASS	ADT (21 YR)
70 MPH (RURAL) 55 MPH (URBAN)	PRINCIPAL ARTERIAL	2022 = 9,400 2042 = 9,400

LOCATION MAP

PLAN LEGEND

- TRAFFIC FLOW DIRECTION
- CREEK/CULVERT FLOW DIRECTION
- PROPOSED DITCH FLOW DIRECTION
- PROPOSED ROW
- PROPOSED ROW (BY COUNTY)
- EXISTING ROW
- EXISTING ROW (COLD OR STAKE)
- TEMPORARY CONSTRUCTION LICENSE
- EXISTING PERMANENT EASEMENT
- PARCEL BOUNDARY (APPROXIMATE)
- PARCEL
- PROPOSED RETAINING WALL
- PROPOSED METAL BEAM GUARD FENCE
- EXISTING CROSS-CULVERT (TO REMAIN)
- EXISTING CROSS-CULVERT (TO BE REMOVED)
- PROPOSED CROSS-CULVERT
- PROPOSED STORM SEWER
- PROPOSED SHARED USE PATH
- FEMA 100-YR FLOODPLAIN BOUNDARY
- WETLANDS
- PROPOSED BRIDGE
- PROPOSED PAVEMENT
- PAVEMENT TO BE REMOVED
- POTENTIAL DISPLACEMENT OR STRUCTURE IMPACTS
- POTENTIAL STRUCTURE ENCROACHMENT
- PROPOSED STONE RIPRAP
- PROPOSED CONCRETE RIPRAP
- OVERHEAD ELECTRIC

PRELIMINARY
SUBJECT TO CHANGE
NOT A BIDDING DOCUMENT
NOT INTENDED FOR CONSTRUCTION, BIDDING, OR PERMITTING PURPOSES

PROFILE LEGEND

- PROPOSED US 271 PROFILE GRADE LINE (PGL)
- EXISTING NATURAL GROUND AT PROPOSED US 271 BASELINE (NL)
- EXISTING NATURAL GROUND PROFILE GRADE LINE (PGL)
- EXISTING CULVERTS
- PROPOSED CULVERTS

PGAL
1909 RED
903-223-5
1101 BRIARCREEK, Suite 200
Texas 75501
Phone (713) 622-1444

0 50 100
SCALE: 1" = 100'

SCHEMATIC LAYOUT

US 271

WIDEN FROM 2-LANE TO 4-LANE DIVIDED HIGHWAY

ROLL PLOT 11 OF 14

PARCEL #	OWNER
244	Kelly P Duvall Trustee of the Kelly P. Duvall Trust
245	Kelly P Duvall Trustee of the Kelly P. Duvall Trust
247	Duvall Trust
248	Duvane Ramblings
249	Duvane Ramblings
250	Jimmy D. Hodges & Louise Hodges
252	Richard E. Dennen
253	Kenda A. Wheeler, Kim M. & Kenneth B. Allen
254	Anita Whitten
255	Kenda A. Wheeler, Kim M. & Kenneth B. Allen
256/7	
257	Dalton Solar Energy II LLC

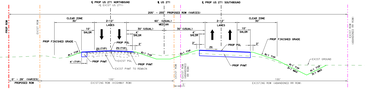

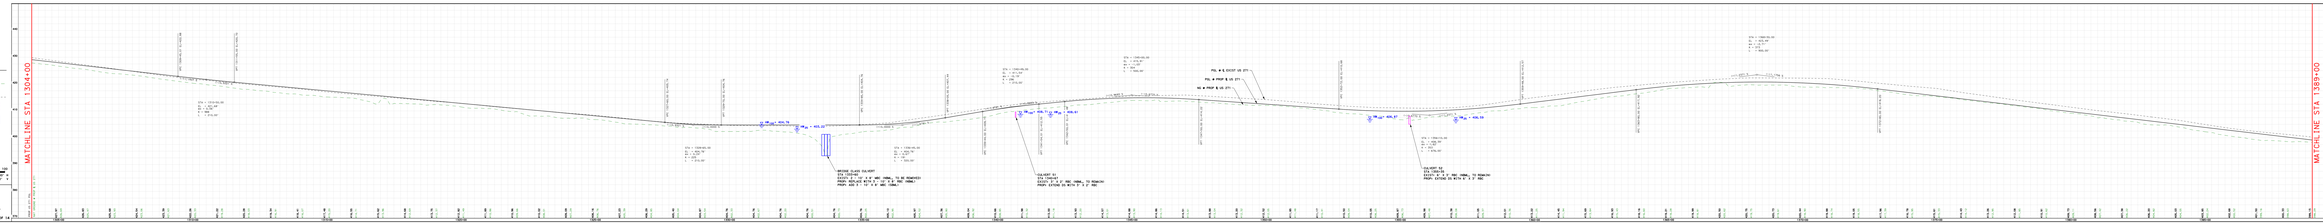

Texas Department of Transportation

DIST. US 271
CO. GSD-0018-01-078, GSD-00-1075,
RED RIVER
CONTR. GSD-0018-01-078
COUNTY: LAMAR, RED RIVER
LIMITS: FM 79 NW OF PARIS TO PARIS

DESIGN: TEAM MOSS
PARIS DISTRICT

DESIGN SPEED	FUNCTIONAL CLASS	ADT (21 YR)
70 MPH (RURAL) 55 MPH (URBAN)	PRINCIPAL ARTERIAL	2022 = 9,400 2042 = 9,400

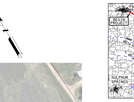

LOCATION MAP

PLAN LEGEND

- TRAFFIC FLOW DIRECTION
- CREEK/CULVERT FLOW DIRECTION
- PROPOSED DITCH FLOW DIRECTION
- PROPOSED ROW
- PROPOSED ROW (BY COUNTY)
- EXISTING ROW
- EXISTING ROW (COLD OR STAKE)
- TEMPORARY CONSTRUCTION LICENSE
- EXISTING PERMANENT EASEMENT
- PARCEL BOUNDARY (APPROXIMATE)
- PROPOSED RETAINING WALL
- PROPOSED METAL BEAM GUARD FENCE
- EXISTING CROSS-CULVERT (TO REMAIN)
- EXISTING CROSS-CULVERT (TO BE REMOVED)
- PROPOSED CROSS-CULVERT
- PROPOSED STORM SEWER
- PROPOSED SHARED USE PATH
- FEMA 100-YR FLOODPLAIN BOUNDARY
- WETLANDS
- PROPOSED BRIDGE
- PROPOSED PAVEMENT
- PAVEMENT TO BE REMOVED
- POTENTIAL DISPLACEMENT OR STRUCTURE IMPACTS
- POTENTIAL STRUCTURE ENCROACHMENT
- PROPOSED STONE RIPRAP
- PROPOSED CONCRETE RIPRAP
- OVERHEAD ELECTRIC

PRELIMINARY
SUBJECT TO CHANGE
NOT A BIDDING DOCUMENT
NOT INTENDED FOR CONSTRUCTION, BIDDING, OR PERMITTING PURPOSES

PROFILE LEGEND

- PROPOSED US 271 PROFILE GRADE LINE (PGL)
- EXISTING NATURAL GROUND AT PROPOSED US 271 BASELINE (NL)
- EXISTING NATURAL GROUND PROFILE GRADE LINE (PGL)
- EXISTING CULVERTS
- PROPOSED CULVERTS

PGAL
1909 RED
903-223-5
1101 BRIARCREEK, Suite 200
Texas 75501
Phone (713) 622-1444

0 50 100
SCALE: 1" = 100'

SCHEMATIC LAYOUT

US 271

WIDEN FROM 2-LANE TO 4-LANE DIVIDED HIGHWAY

ROLL PLOT 11 OF