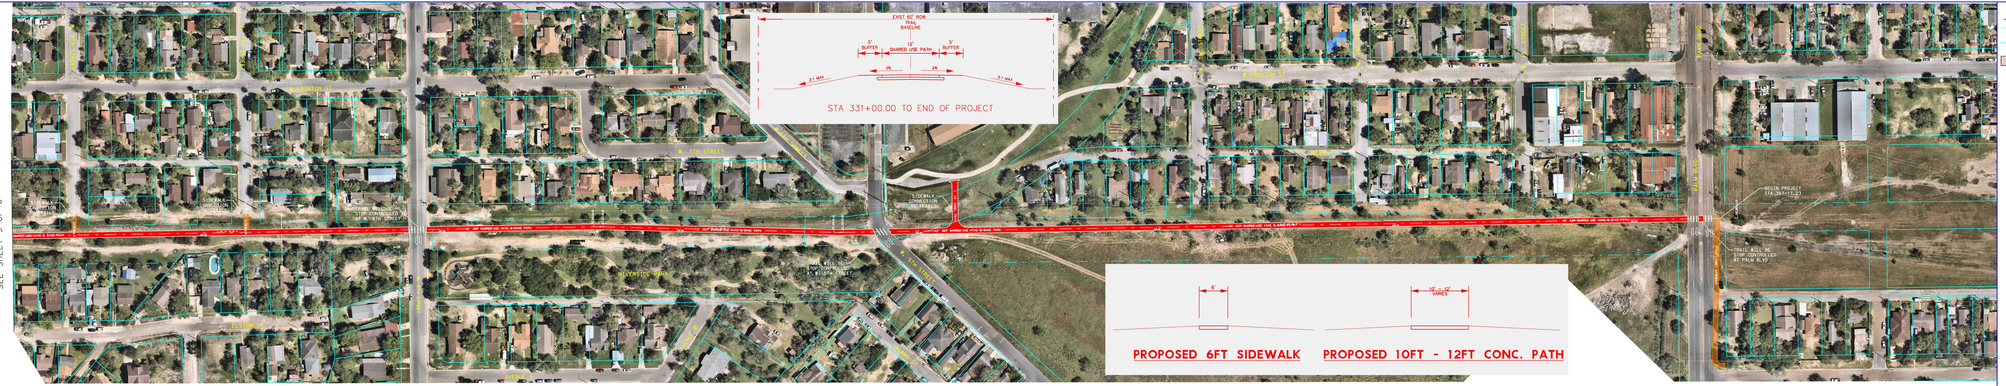

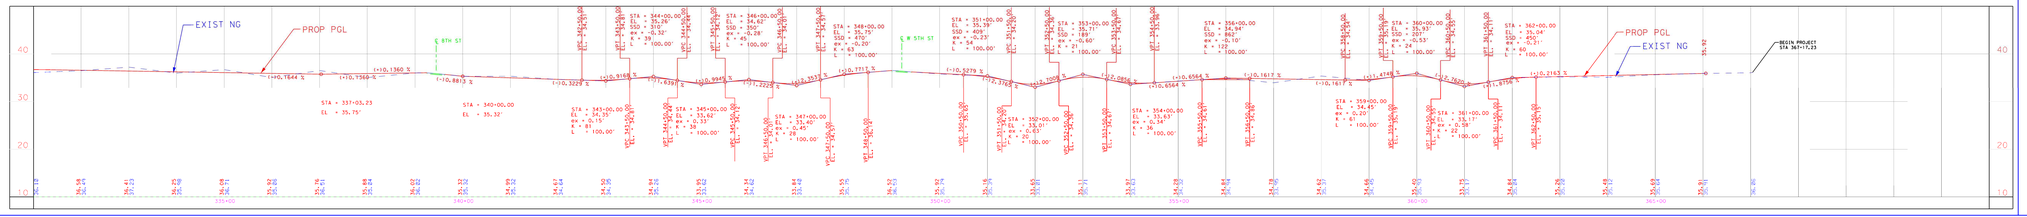

PLAN LEGEND

- EXISTING RIGHT OF WAY
- EXISTING PROPERTY LINE
- PROPOSED SHARED USE HIKE AND BIKE TRAIL

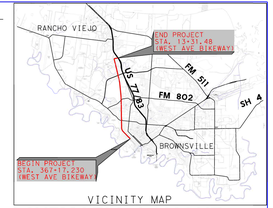

VICINITY MAP

SCHEMATIC LAYOUT
WEST RAIL TRAIL
CONCEPTUAL SCHEMATIC

CAMERON COUNTY

LIMITS: FROM: PALM BLVD
TO: IH-69E SB FTRG RD

DESIGN DATA

C.S.J.: 0921-06-293

LENGTH: 6.7 MILES

FUNCTIONAL CLASSIFICATION: LOCAL

DESIGN SPEED: 15 MPH

DESIGN CRITERIA: TXDOT ROADWAY DESIGN MANUAL CHAPTER 6, SECTION 4, AASHTO GUIDE FOR THE DEVELOPMENT OF BYCICLE FACILITIES, ADA GUIDELINES.

DESIGN EXCEMPTIONS REQUIRED: NONE

©2020 Texas Department of Transportation

100 % SUBMITTAL
2/5/2021

STA 331+00 TO END PROJECT

ROLL 6 OF 6

NOT A BIDDING DOCUMENT
ORIGINAL SIGN AND DATED: 5DATES

GUILLERMO A. ARRATIA, P.E.
TEXAS REGISTRATION NUMBER: 94001

BROWNSVILLE
Get Up, Learn, Go On.

RMA
RIO GRANDE VALLEY METROPOLITAN MOBILITY AUTHORITY

S&B INFRASTRUCTURE, LTD.
TEXAS BOARD OF PROFESSIONAL ENGINEERS # F-11990

WEST RAIL TRAIL

DISTRICT	COUNTY	SHEET NO.	TOTAL SHEETS
21	CAMERON	1	6

C:\Users\...\Attachment 1 - Schematic.dgn
08/12/2020 - 09:31:41 AM