TEXAS DEPARTMENT OF TRANSPORTATION
SAN ANGELO DISTRICT
CHRISTOPHER COWEN, P.E. DISTRICT ENGINEER
SAN ANGELO DISTRICT

DRAFT SCHEMATIC LAYOUT
TOM GREEN COUNTY
FM 2288

CONTROL:
C-5-(-2141-02-016

PROJECT LIMITS:
FROM US 87 TO US 67

NET LENGTH OF PROJECT:
11.4 MILES

LEGEND:

- FULL-DEPTH RECONSTRUCTION
- FULL-DEPTH WIDENING
- MILL & OVERLAY
- SHARED USE PATH
- DRIVEWAY
- MEDIAN
- BRIDGE
- SIDEWALK
- CONCRETE RIPRAP
- FLOOD PLAIN 100 YR
- FLOODWAY
- EXISTING ROW
- PROPOSED ROW
- PARCEL LINE
- PROPOSED CENTERLINE
- EXISTING EDGE OF PAVEMENT
- PROPOSED DRAINAGE ELEMENT
- RETAINING WALL
- SSTR

UTILITIES LEGEND:

- ELECTRIC
- ELECTRIC
- COMMUNICATIONS
- WATER
- WASTE WATER
- GAS

NOTE:
THE INFORMATION SHOWN ON THIS DRAWING CONCERNING TYPE AND LOCATION OF UNDERGROUND UTILITIES IS NOT GUARANTEED TO BE ACCURATE OR ALL INCLUSIVE. ALL UTILITIES MUST BE FIELD VERIFIED PRIOR TO BEGINNING CONSTRUCTION.

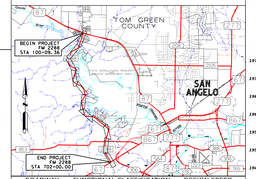

ROADWAY	FUNCTIONAL CLASSIFICATION	DESIGN SPEED
FM 2288 MAINLANES	URBAN/SUBURBAN MAJOR COLLECTOR	50 MPH

HORZ SCALE: 1"=100' SCALE IN FEET
VERT SCALE: 1"=10' SCALE IN FEET
MAXIMUM SUPER ELEVATION (emax)= 6%

PRELIMINARY, SUBJECT TO CHANGE BASED ON FURTHER DEVELOPMENTS RESULTING FROM PUBLIC INPUT AND TECHNICAL REVIEW.

SHEET 2 OF 11

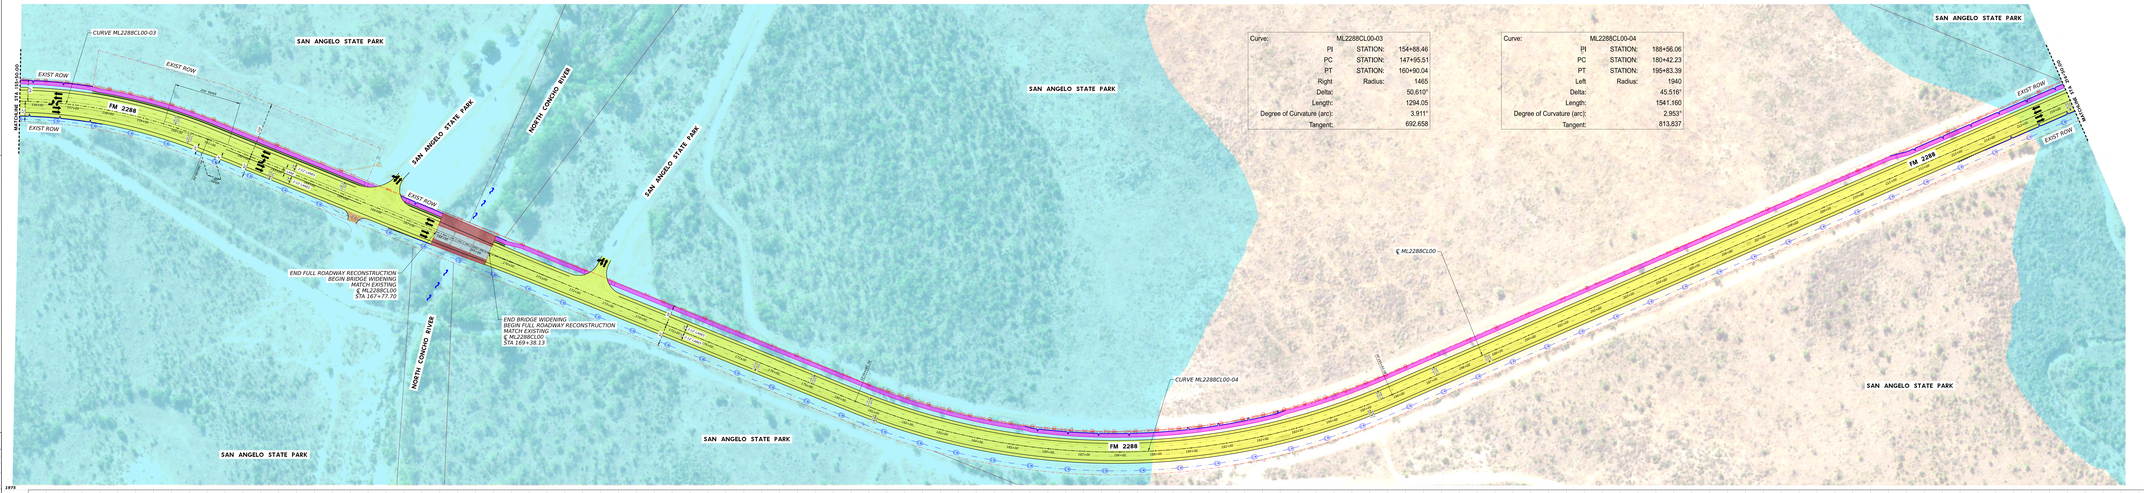

Curve:	ML2288CL00-03
PI	STATION: 154+88.46
PC	STATION: 147+95.51
PT	STATION: 160+90.04
Right	Radius: 1465
Delta:	50.616°
Length:	1294.05
Degree of Curvature (arc):	3.911°
Tangent:	692.658

Curve:	ML2288CL00-04
PI	STATION: 188+56.06
PC	STATION: 180+42.23
PT	STATION: 195+83.39
Left	Radius: 1940
Delta:	45.516°
Length:	1541.160
Degree of Curvature (arc):	2.953°
Tangent:	813.837

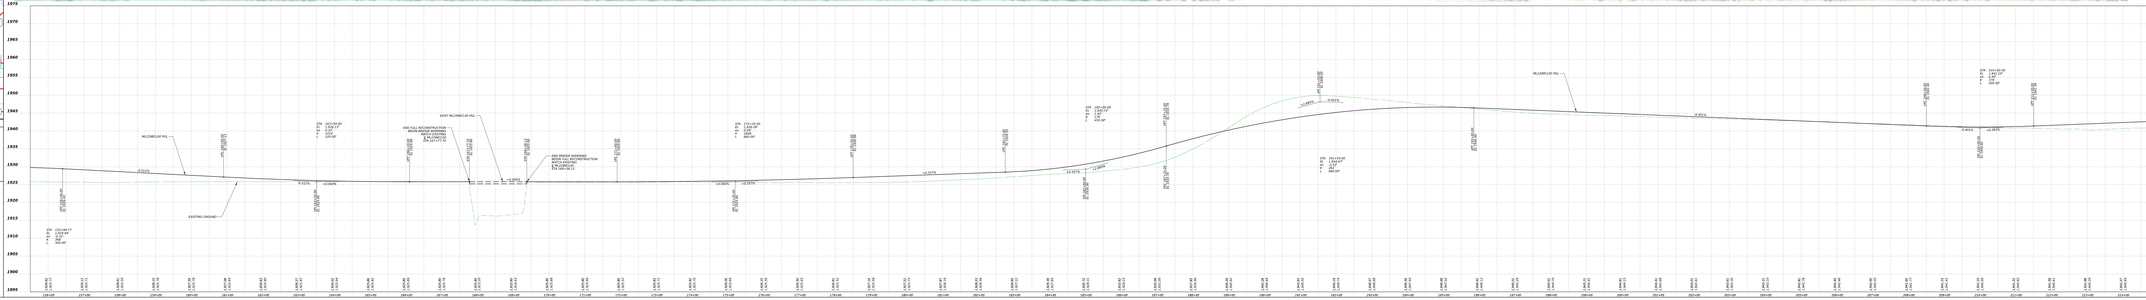

WSP USA Inc.
4055 International Plaza, Suite 325
Fort Worth, Texas 76109
TBPE F-7245

DRAFT DESIGN SCHEMATIC
SHEET 2 OF 11
FM 2288

Plotted on 8/6/2024 by Scott Kirkpatrick
Plotted on 8/6/2024 by Scott Kirkpatrick
Texas Department of Transportation
Right of Way and Property Management
Right of Way Map
Date: 08/06/2024