TEXAS DEPARTMENT OF TRANSPORTATION
SAN ANGELO DISTRICT
CHRISTOPHER COWEN, P.E. DISTRICT ENGINEER
SAN ANGELO DISTRICT

DRAFT SCHEMATIC LAYOUT
TOM GREEN COUNTY
FM 2288

CONTROL:
C-5-Y, 2141-02-016

PROJECT LIMITS:
FROM US 87 TO US 67

NET LENGTH OF PROJECT:
11.4 MILES

LEGEND:

- FULL-DEPTH RECONSTRUCTION
- FULL-DEPTH WIDENING
- MILL & OVERLAY
- SHARED USE PATH
- DRIVEWAY
- MEDIAN
- BRIDGE
- SIDEWALK
- CONCRETE RIPRAP
- FLOOD PLAIN 100 YR
- FLOODWAY
- EXISTING ROW
- PROPOSED ROW
- PARCEL LINE
- PROPOSED CENTERLINE
- EXISTING EDGE OF PAVEMENT
- PROPOSED DRAINAGE ELEMENT
- RETAINING WALL
- SSTR

UTILITIES LEGEND:

- ELECTRIC
- ELECTRIC
- COMMUNICATIONS
- WATER
- WASTE WATER
- GAS

NOTE:
THE INFORMATION SHOWN ON THIS DRAWING CONCERNING TYPE AND LOCATION OF UNDERGROUND UTILITIES IS NOT GUARANTEED TO BE ACCURATE OR ALL INCLUSIVE. ALL UTILITIES MUST BE FIELD VERIFIED PRIOR TO BEGINNING CONSTRUCTION.

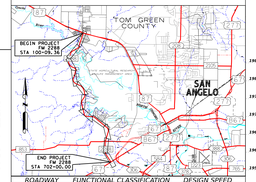

ROADWAY	FUNCTIONAL CLASSIFICATION	DESIGN SPEED
FM 2288 MAINLANES	URBAN/SUBURBAN MAJOR COLLECTOR	50 MPH

HORZ SCALE: 1"=100' SCALE IN FEET
VERT SCALE: 1"=10' SCALE IN FEET
MAXIMUM SUPER ELEVATION (emax)= 6%

PRELIMINARY, SUBJECT TO CHANGE BASED ON FURTHER DEVELOPMENTS RESULTING FROM PUBLIC INPUT AND TECHNICAL REVIEW.

SHEET 4 OF 11

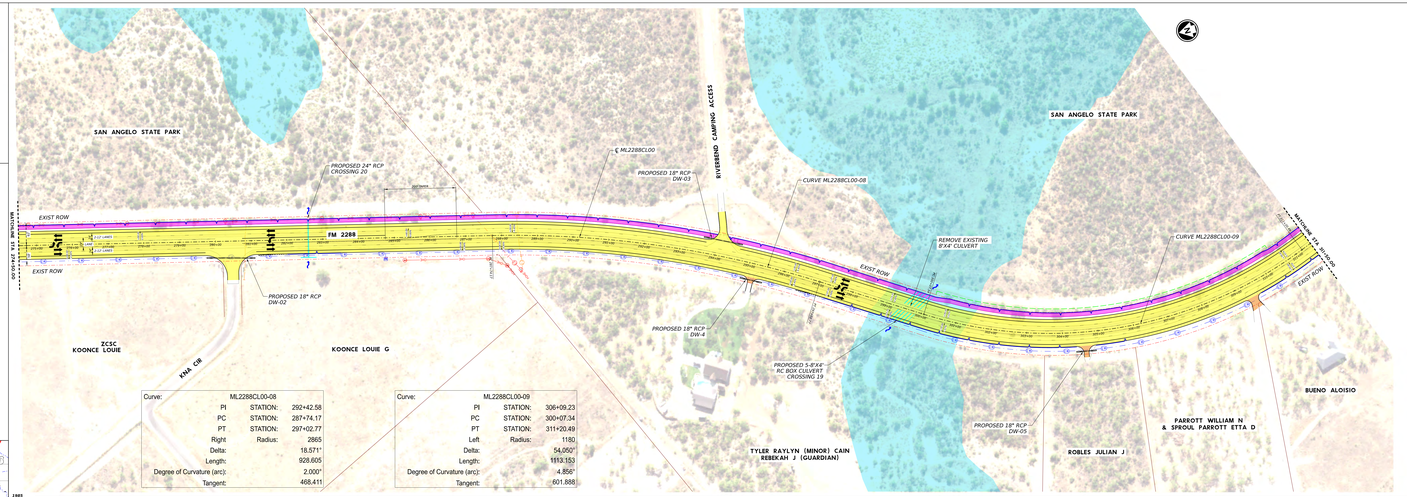

Curve:	ML2288CL00-08
PI STATION:	292+42.58
PC STATION:	287+74.17
PT STATION:	297+02.77
Right Radius:	2865
Delta:	18.571°
Length:	928.605
Degree of Curvature (arc):	2.000°
Tangent:	468.411

Curve:	ML2288CL00-09
PI STATION:	306+09.23
PC STATION:	300+07.34
PT STATION:	311+20.49
Left Radius:	1180
Delta:	54.050°
Length:	1113.153
Degree of Curvature (arc):	4.856°
Tangent:	601.888

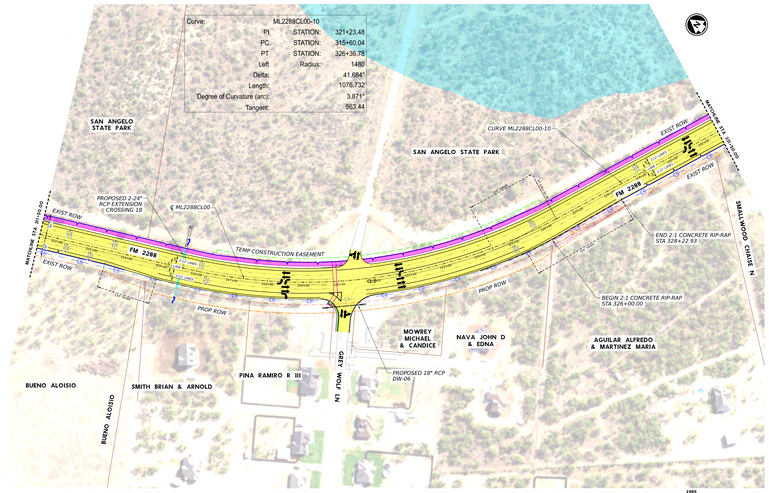

Curve:	ML2288CL00-10
PI STATION:	321+23.48
PC STATION:	315+60.04
PT STATION:	326+36.78
Left Radius:	1480
Delta:	41.584°
Length:	1076.732
Degree of Curvature (arc):	3.871°
Tangent:	563.44

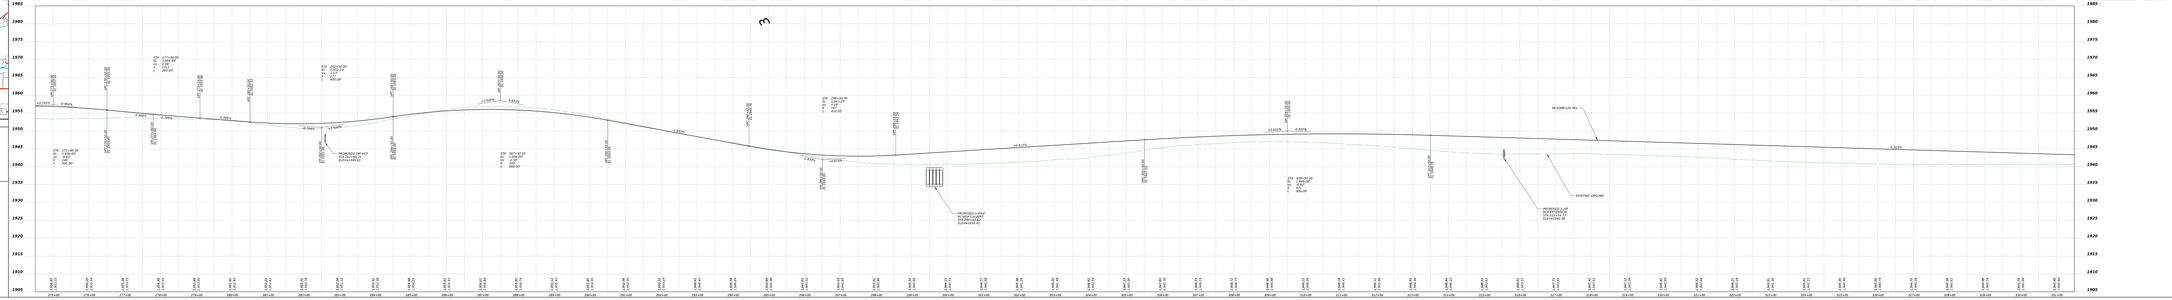

TEXAS DEPARTMENT OF TRANSPORTATION
SAN ANGELO DISTRICT
4502 KNICKERBOCKER ROAD
SAN ANGELO, TEXAS 76904
(325) 944-9501

WSP USA Inc.
4601 Spring Creek, Suite 325
Plano, Texas 75024
TBPE F-2161

Texas Department of Transportation
Right Way Driving Texas

PLOTTED BY: J. Hawkins, RPLS #6464
PLOT DATE: 8/11/2025 8:14:08 AM
FILE NAME: C:\Users\jhawkins\Desktop\Schematic Sheets\FM 2288 Schematic Sheets.dgn