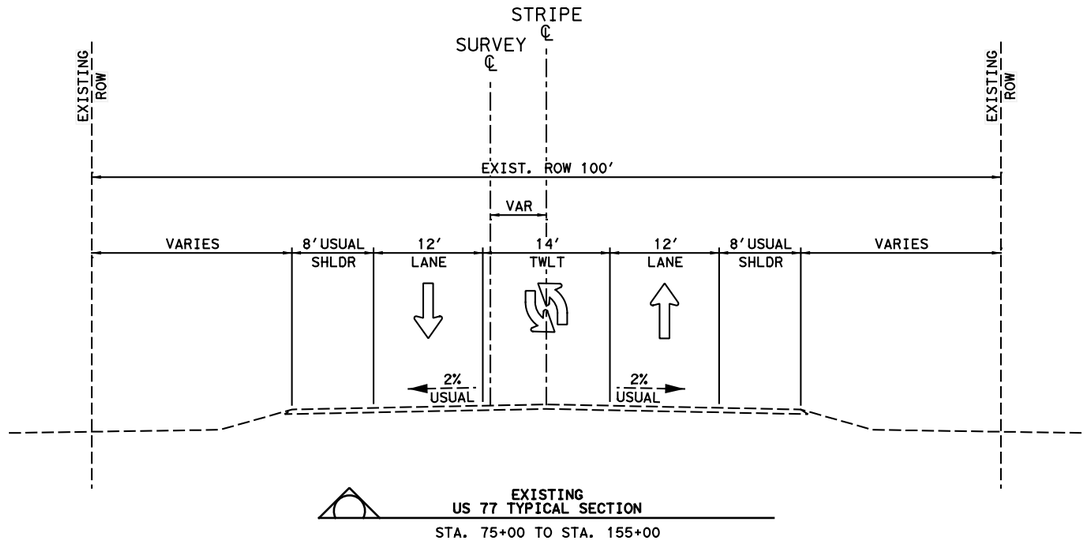

EXISTING
US 77 TYPICAL SECTION

STA. 75+00 TO STA. 155+00

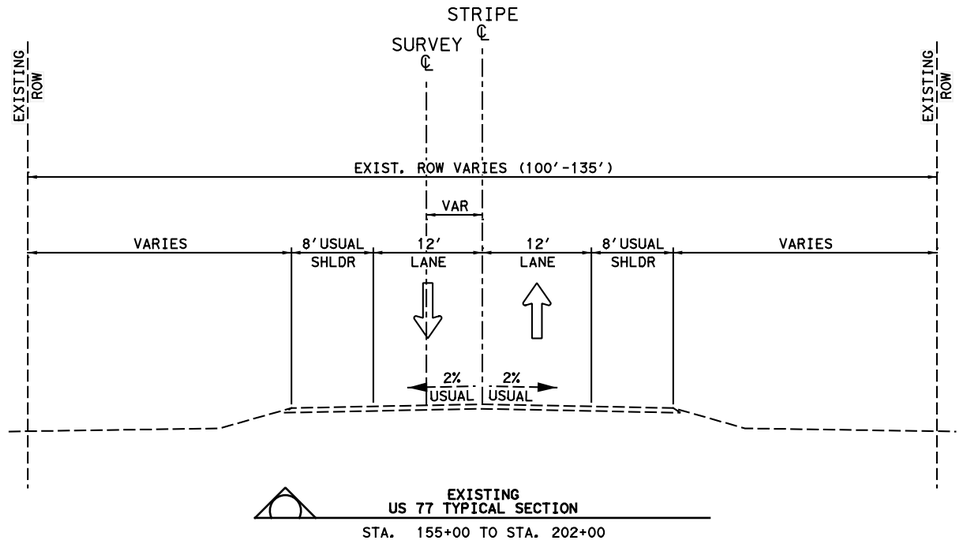

EXISTING
US 77 TYPICAL SECTION

STA. 155+00 TO STA. 202+00

REV NO.	DATE	BY	REVISION

RTG RODRIGUEZ TRANSPORTATION GROUP
Firm No. 587
This document is released for the purposes of interim review under the authority of Robert B. Robbins, P.E. 95864 on $DATE$. It is not to be used for construction, bidding or permitting purposes.

RTG RODRIGUEZ TRANSPORTATION GROUP FIRM #587

Texas Department of Transportation

US 77
TYPICAL SECTIONS EXISTING

SHEET 1 OF 11

© 2021	CONT	SECT	JOB	HIGHWAY
	0211	06	059, ETC	US 77
	DIST	COUNTY		SHEET NO.
	YKM	FAYETTE		29

DATE: $DATE$ $TIME$
FILE: $FILES$

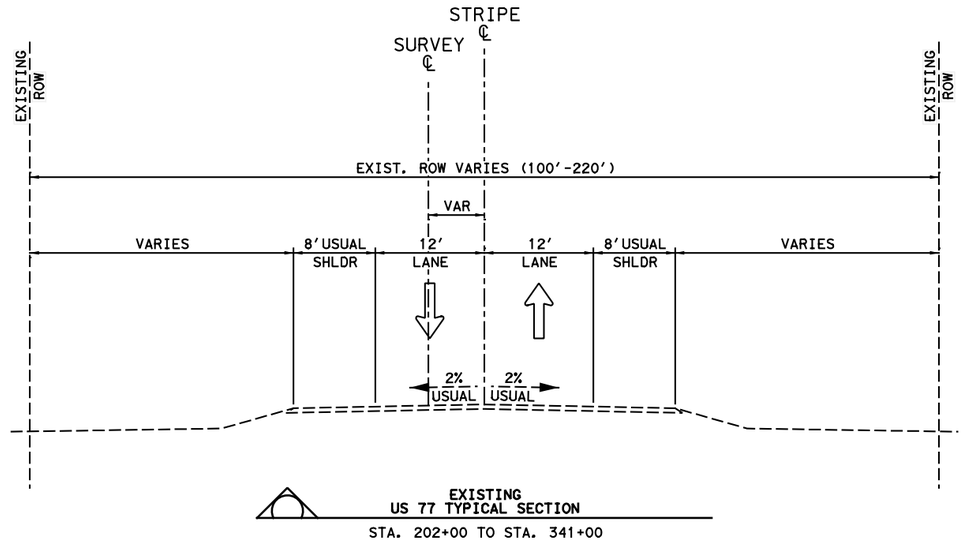

EXISTING US 77 TYPICAL SECTION

STA. 202+00 TO STA. 341+00

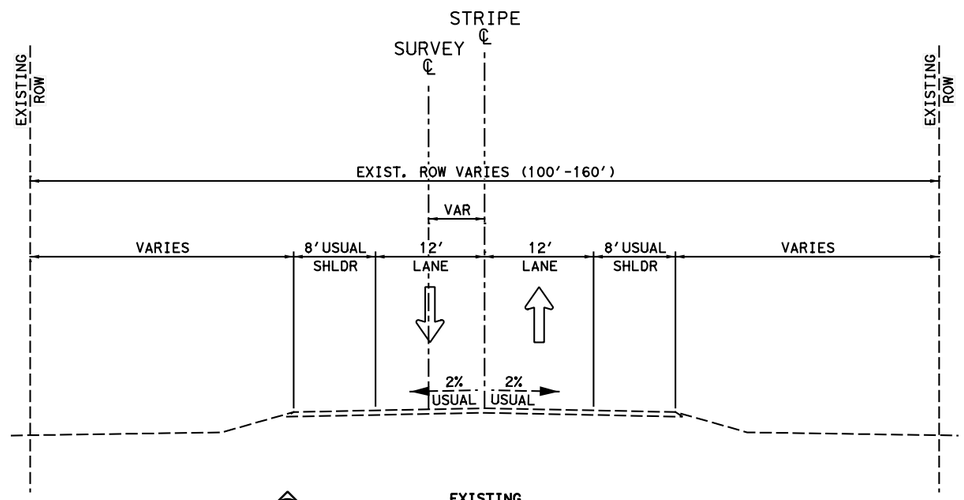

EXISTING US 77 TYPICAL SECTION

STA. 341+00 TO STA. 360+00
STA. 385+00 TO STA. 479+00

REV NO.	DATE	BY	REVISION

RTG RODRIGUEZ TRANSPORTATION GROUP
Firm No. 587
This document is released for the purposes of interim review under the authority of Robert B. Robbins, P.E. 95864 on $DATE$. It is not to be used for construction, bidding or permitting purposes.

RTG RODRIGUEZ TRANSPORTATION GROUP FIRM #587

Texas Department of Transportation

US 77
TYPICAL SECTIONS EXISTING

SHEET 2 OF 11

© 2021

CONT	SECT	JOB	HIGHWAY
0211	06	059, ETC	US 77
DIST	COUNTY		SHEET NO.
YKM	FAYETTE		30

DATE: $DATE$ $TIME$
FILE: $FILES$

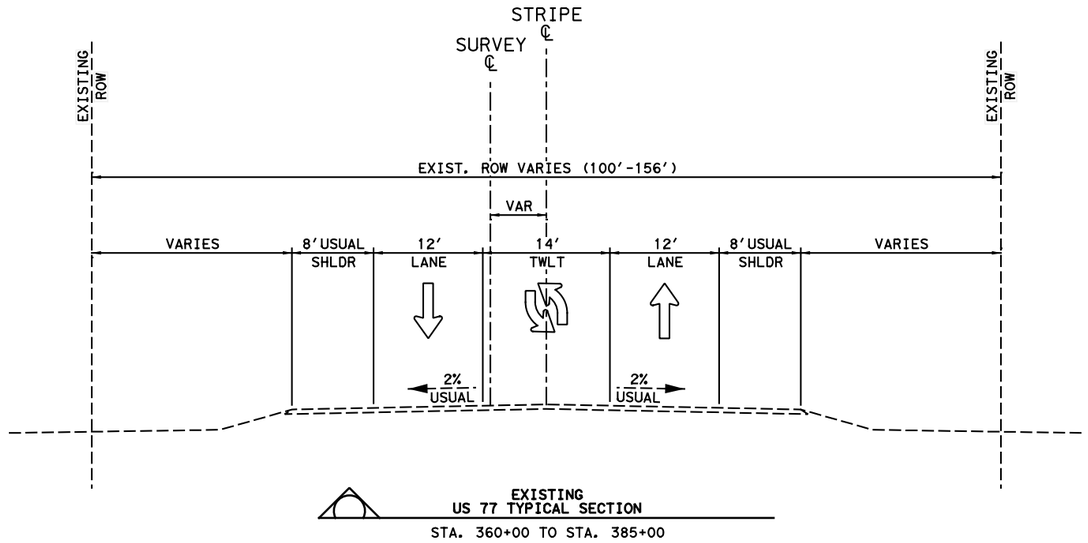

EXISTING
US 77 TYPICAL SECTION

STA. 360+00 TO STA. 385+00

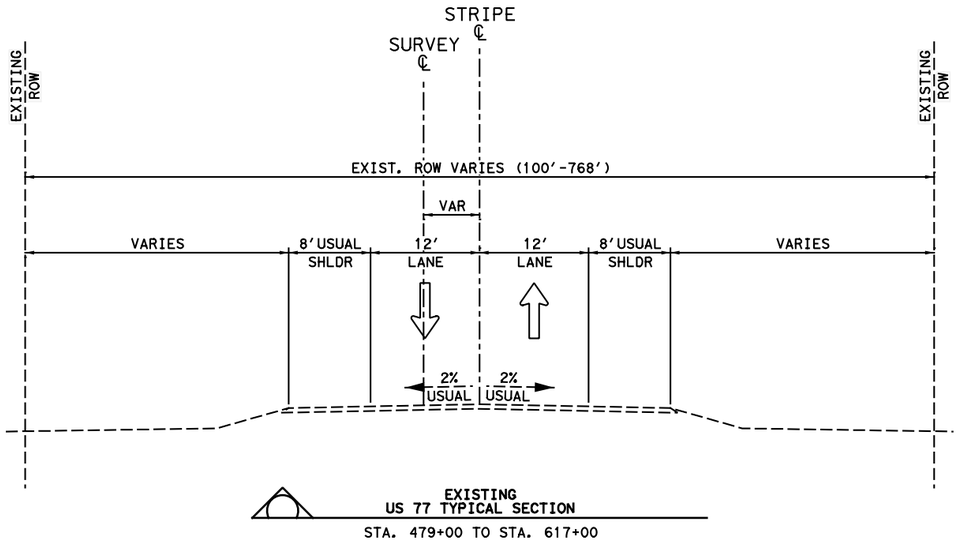

EXISTING
US 77 TYPICAL SECTION

STA. 479+00 TO STA. 617+00

REV NO.	DATE	BY	REVISION

RTG RODRIGUEZ TRANSPORTATION GROUP
Firm No. 587
This document is released for the purposes of interim review under the authority of Robert B. Robbins, P.E. 95864 on $DATE$. It is not to be used for construction, bidding or permitting purposes.

RTG RODRIGUEZ TRANSPORTATION GROUP FIRM #587

Texas Department of Transportation

US 77
TYPICAL SECTIONS EXISTING

SHEET 3 OF 11

© 2021

CONT	SECT	JOB	HIGHWAY
0211	06	059, ETC	US 77
DIST	COUNTY		SHEET NO.
YKM	FAYETTE		31

DATE: $DATE$ $TIME$
FILE: $FILES$

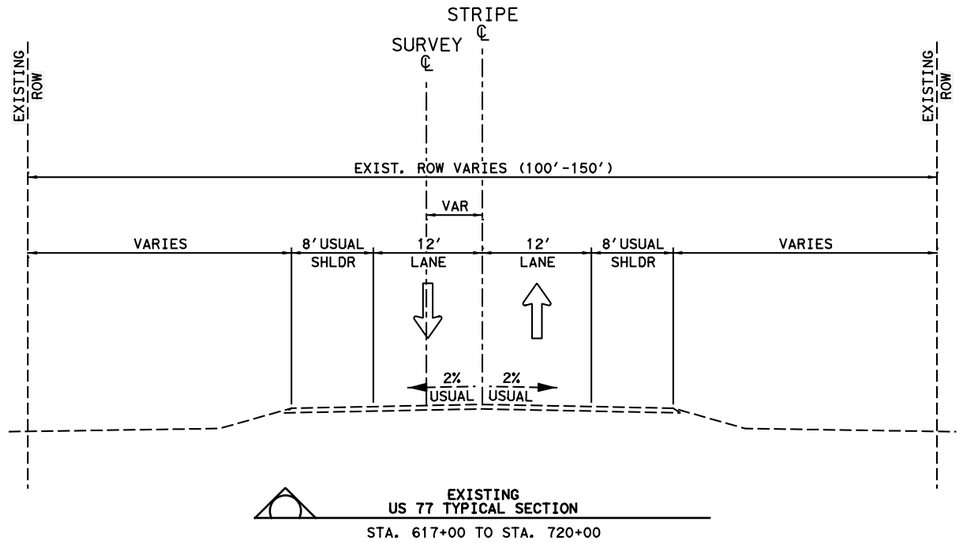

EXISTING
US 77 TYPICAL SECTION

STA. 617+00 TO STA. 720+00

REV NO.	DATE	BY	REVISION

RTG RODRIGUEZ TRANSPORTATION GROUP
Firm No. 587
This document is released for the purposes of interim review under the authority of Robert B. Robbins, P.E. 95864 on $DATE$. It is not to be used for construction, bidding or permitting purposes.

RTG RODRIGUEZ TRANSPORTATION GROUP
FIRM #587

Texas Department of Transportation

US 77
TYPICAL SECTIONS EXISTING

SHEET 4 OF 11

© 2021

CONT	SECT	JOB	HIGHWAY
0211	06	059, ETC	US 77
DIST	COUNTY		SHEET NO.
YKM	FAYETTE		32

DATE: $DATE$ $TIME$
FILE: $FILES$

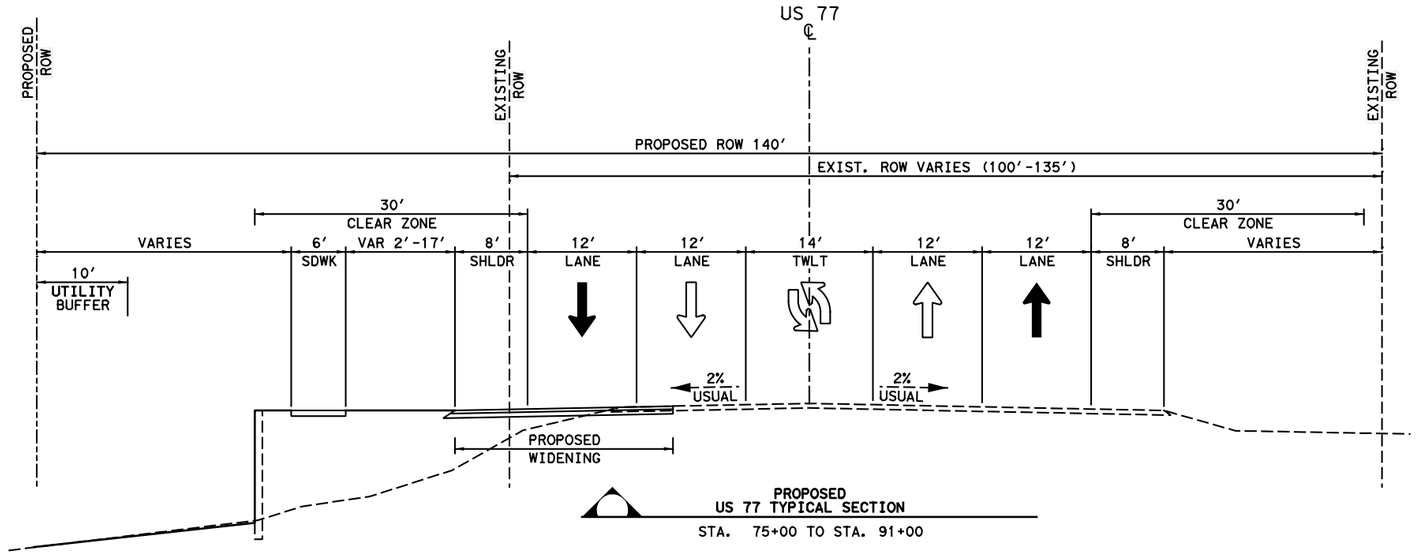

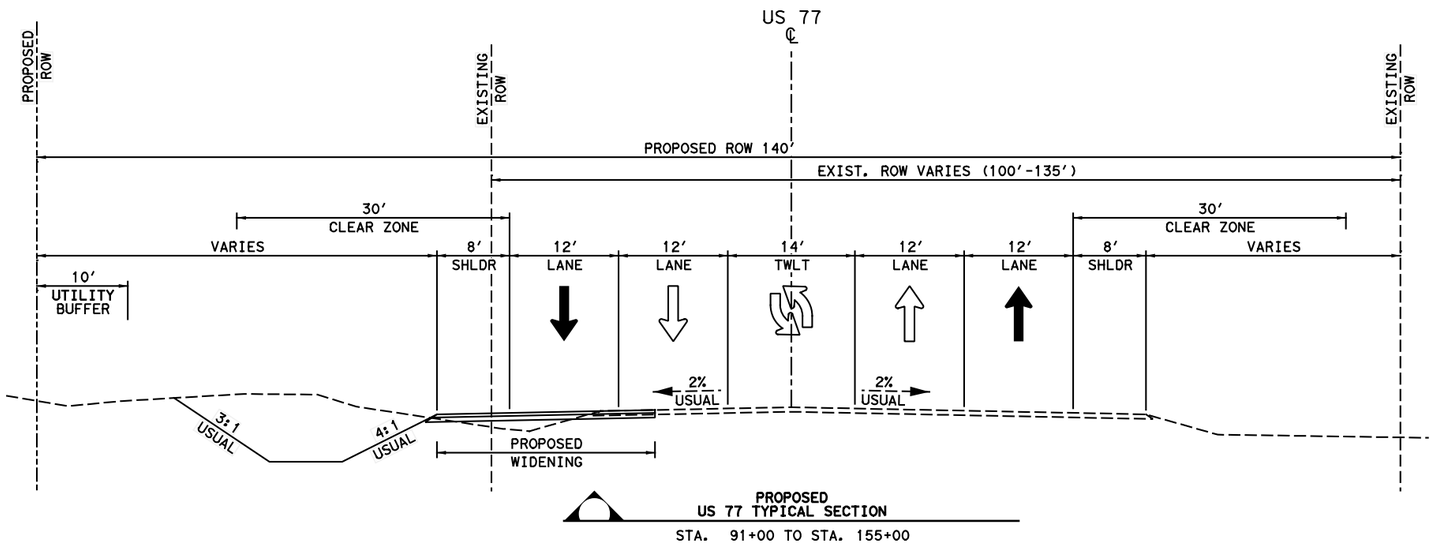

REV NO.	DATE	BY	REVISION

RTG RODRIGUEZ TRANSPORTATION GROUP
Firm No. 587
This document is released for the purposes of interim review under the authority of Robert B. Robbins, P.E. 95864 on $DATE$. It is not to be used for construction, bidding or permitting purposes.

RTG RODRIGUEZ TRANSPORTATION GROUP FIRM #587

Texas Department of Transportation

US 77
TYPICAL SECTIONS PROPOSED

SHEET 5 OF 11

© 2021	CONT	SECT	JOB	HIGHWAY
	0211	06	059, ETC	US 77
	DIST	COUNTY		SHEET NO.
	YKM	FAYETTE		33

DATE: $DATE$ $TIME$
FILE: $FILES$

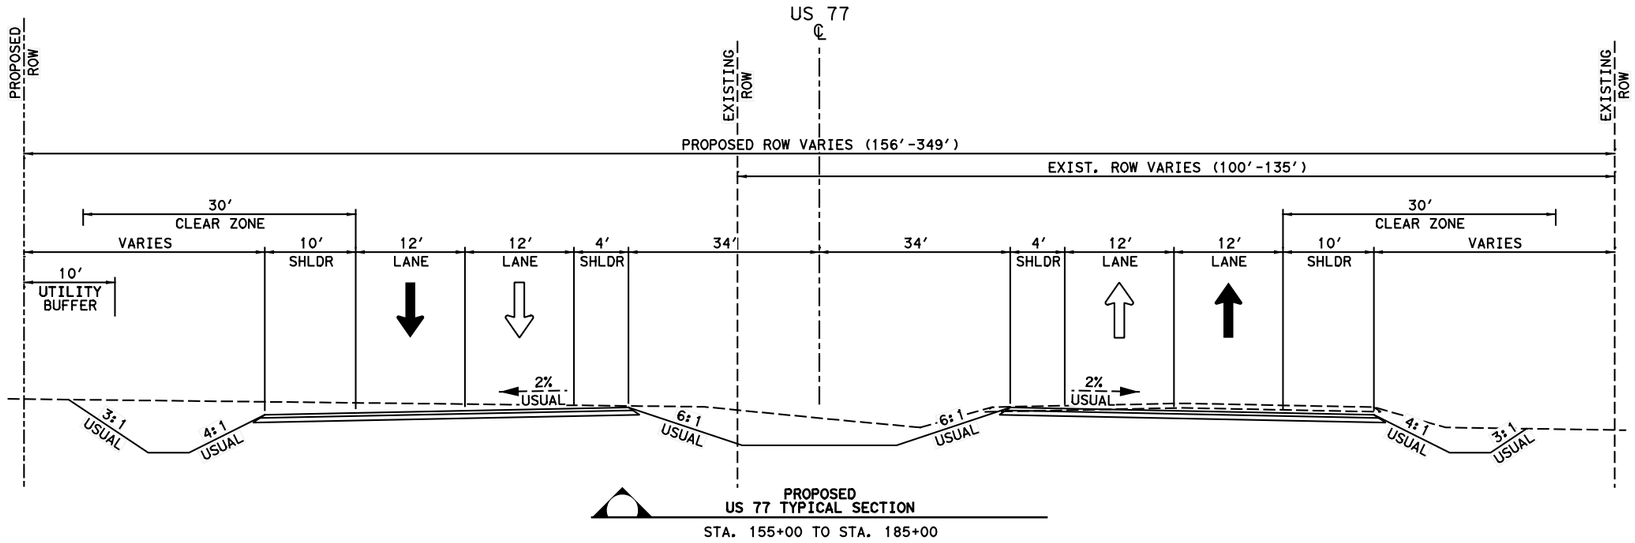

PROPOSED
US 77 TYPICAL SECTION
STA. 155+00 TO STA. 185+00

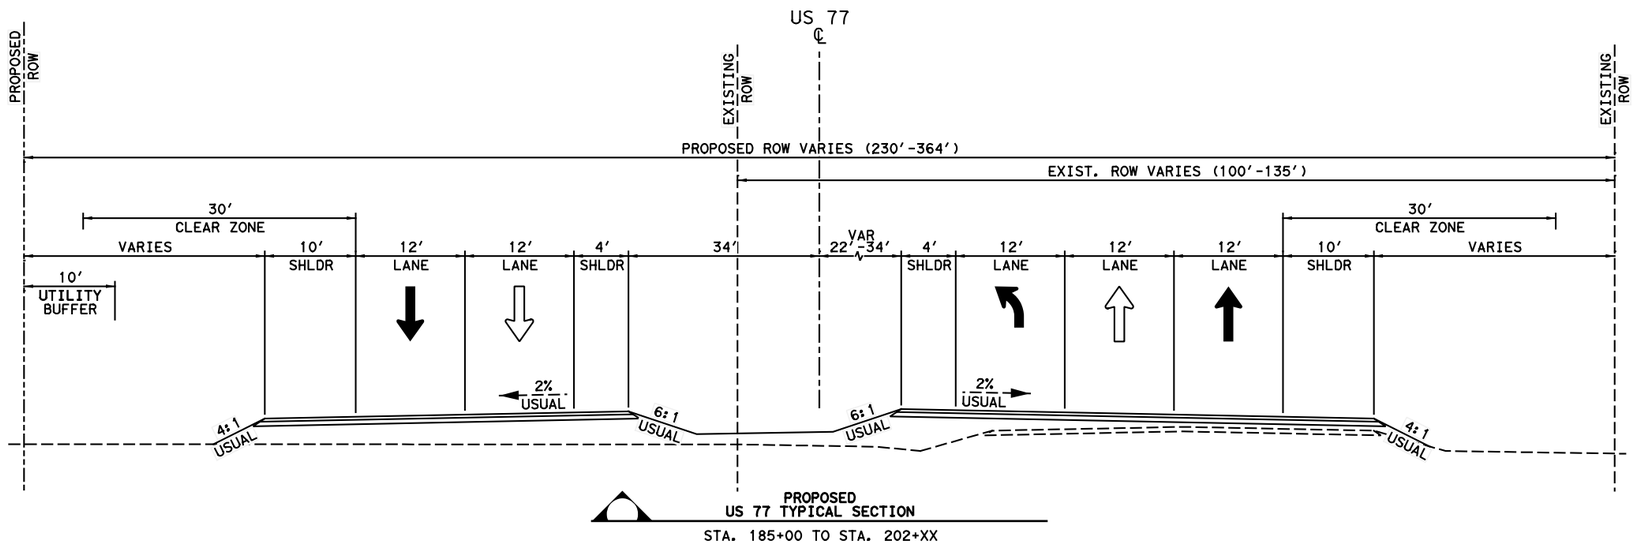

PROPOSED
US 77 TYPICAL SECTION
STA. 185+00 TO STA. 202+XX

REV NO.	DATE	BY	REVISION

RTG RODRIGUEZ TRANSPORTATION GROUP
Firm No. 587
This document is released for the purposes of interim review under the authority of Robert B. Robbins, P.E. 95864 on $DATE$. It is not to be used for construction, bidding or permitting purposes.

RTG RODRIGUEZ TRANSPORTATION GROUP FIRM #587

Texas Department of Transportation

US 77
TYPICAL SECTIONS PROPOSED

SHEET 6 OF 11

© 2021

CONT	SECT	JOB	HIGHWAY
0211	06	059, ETC	US 77
DIST	COUNTY		SHEET NO.
YKM	FAYETTE		34

DATE: $DATE$ $TIME$
FILE: $FILES$

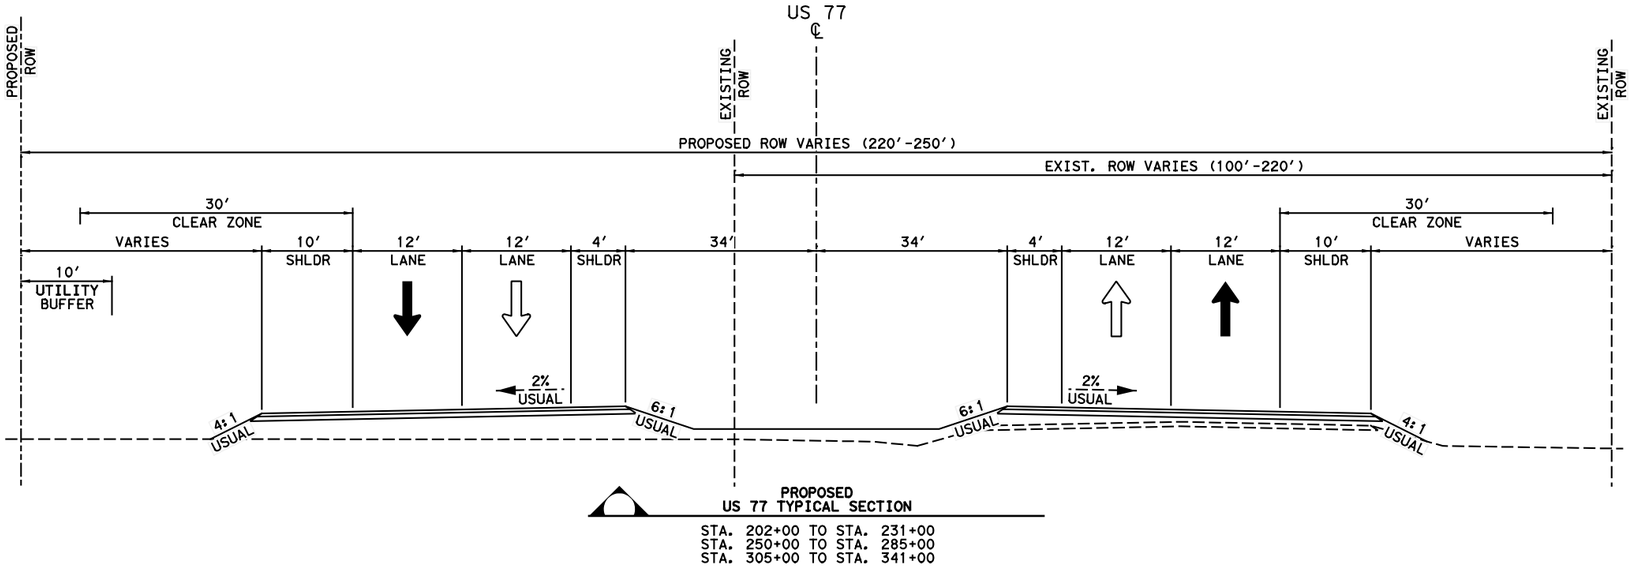

PROPOSED
US 77 TYPICAL SECTION

STA. 202+00 TO STA. 231+00
STA. 250+00 TO STA. 285+00
STA. 305+00 TO STA. 341+00

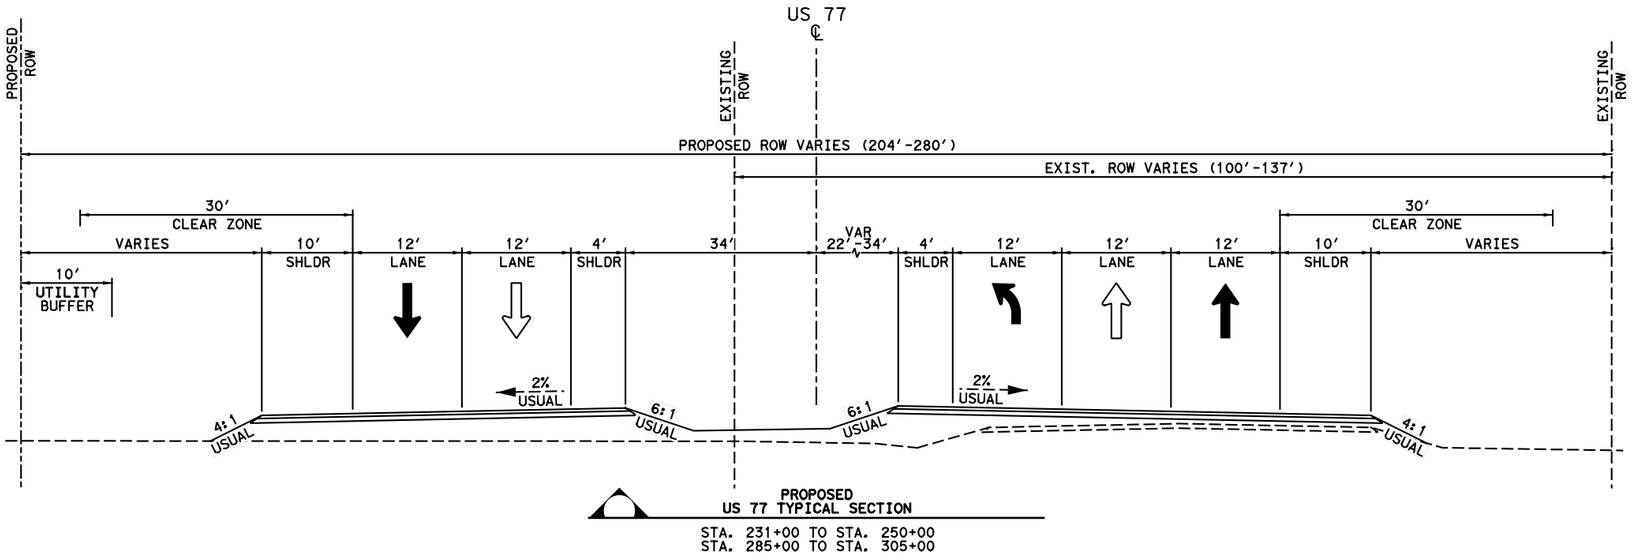

PROPOSED
US 77 TYPICAL SECTION

STA. 231+00 TO STA. 250+00
STA. 285+00 TO STA. 305+00

REV NO.	DATE	BY	REVISION

RTG RODRIGUEZ TRANSPORTATION GROUP
Firm No. 587
This document is released for the purposes of interim review under the authority of Robert B. Robbins, P.E. 95864 on $DATE$. It is not to be used for construction, bidding or permitting purposes.

RTG RODRIGUEZ TRANSPORTATION GROUP FIRM #587

Texas Department of Transportation

US 77
TYPICAL SECTIONS PROPOSED

SHEET 7 OF 11

© 2021

CONT	SECT	JOB	HIGHWAY
0211	06	059, ETC	US 77
DIST	COUNTY		SHEET NO.
YKM	FAYETTE		35

DATE: $DATE$ $TIME$
FILE: $FILES$

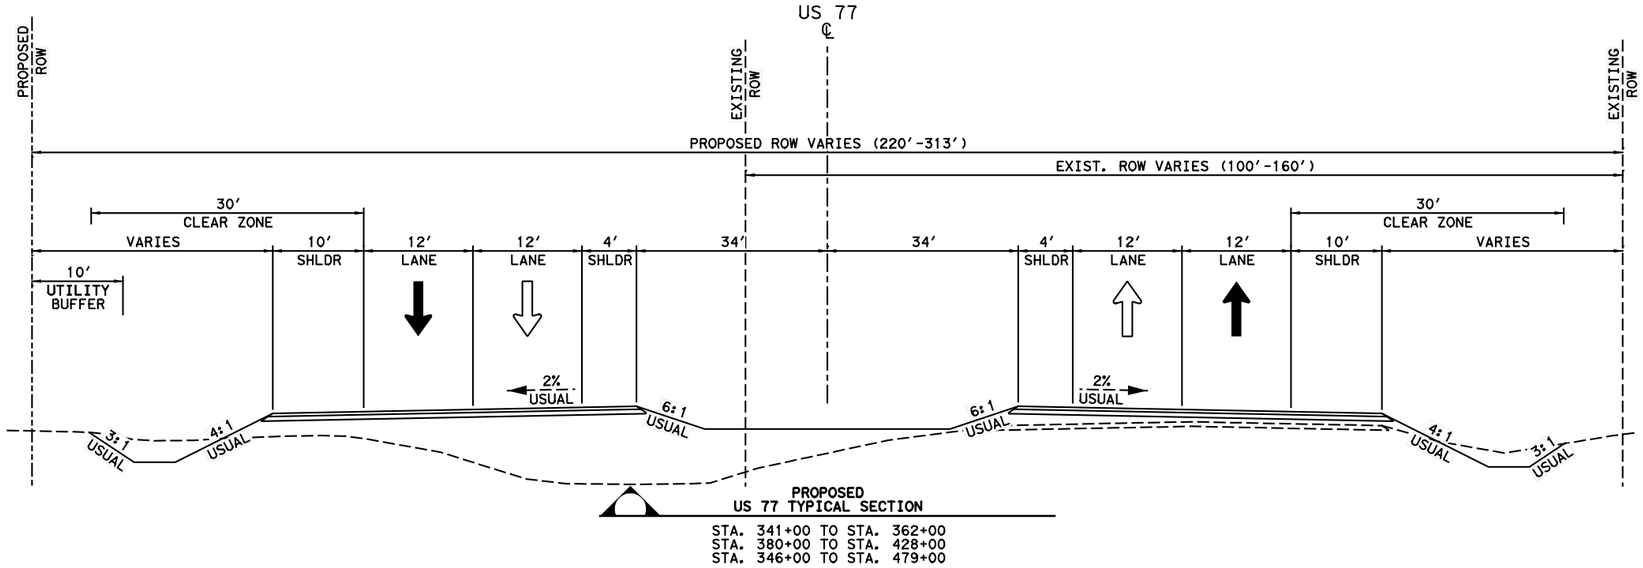

PROPOSED
US 77 TYPICAL SECTION

STA. 341+00 TO STA. 362+00
STA. 380+00 TO STA. 428+00
STA. 346+00 TO STA. 479+00

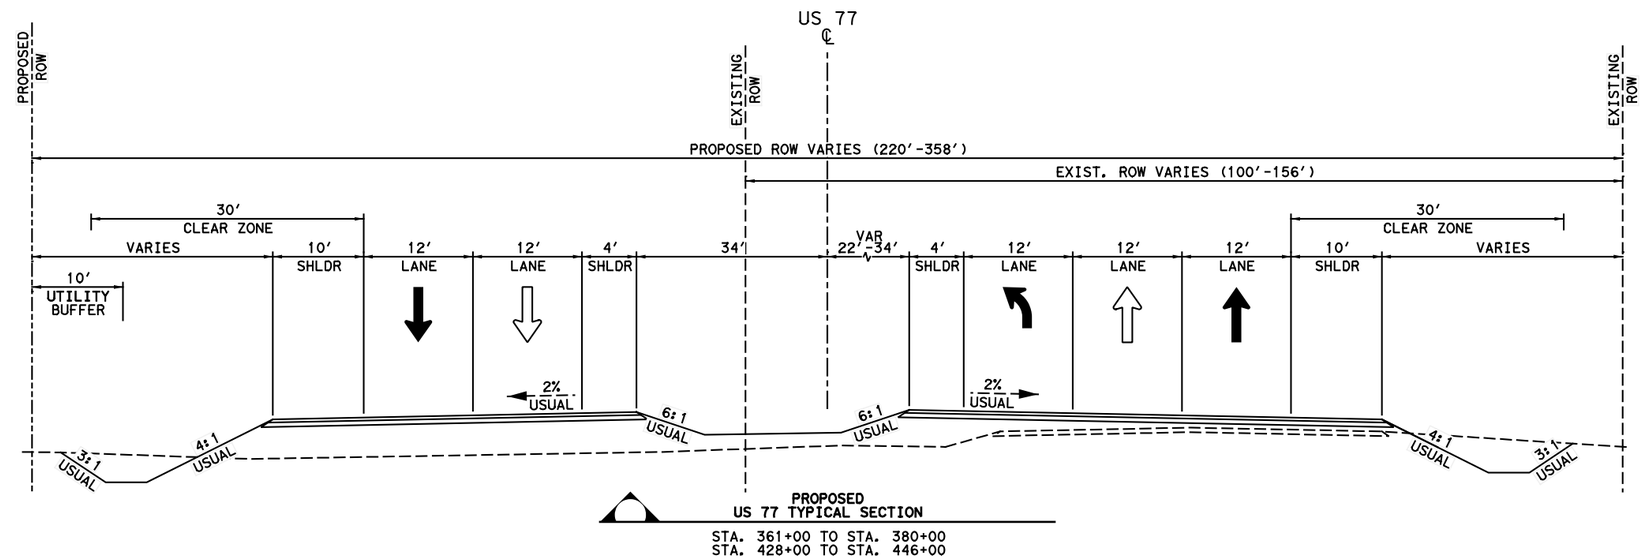

PROPOSED
US 77 TYPICAL SECTION

STA. 361+00 TO STA. 380+00
STA. 428+00 TO STA. 446+00

REV NO.	DATE	BY	REVISION

RTG RODRIGUEZ TRANSPORTATION GROUP
Firm No. 587
This document is released for the purposes of interim review under the authority of Robert B. Robbins, P.E. 95864 on $DATE$. It is not to be used for construction, bidding or permitting purposes.

RTG RODRIGUEZ TRANSPORTATION GROUP FIRM #587

Texas Department of Transportation

US 77
TYPICAL SECTIONS PROPOSED

SHEET 8 OF 11

© 2021

CONT	SECT	JOB	HIGHWAY
0211	06	059, ETC	US 77
DIST	COUNTY		SHEET NO.
YKM	FAYETTE		36

DATE: $DATE$ $TIME$
FILE: $FILES$

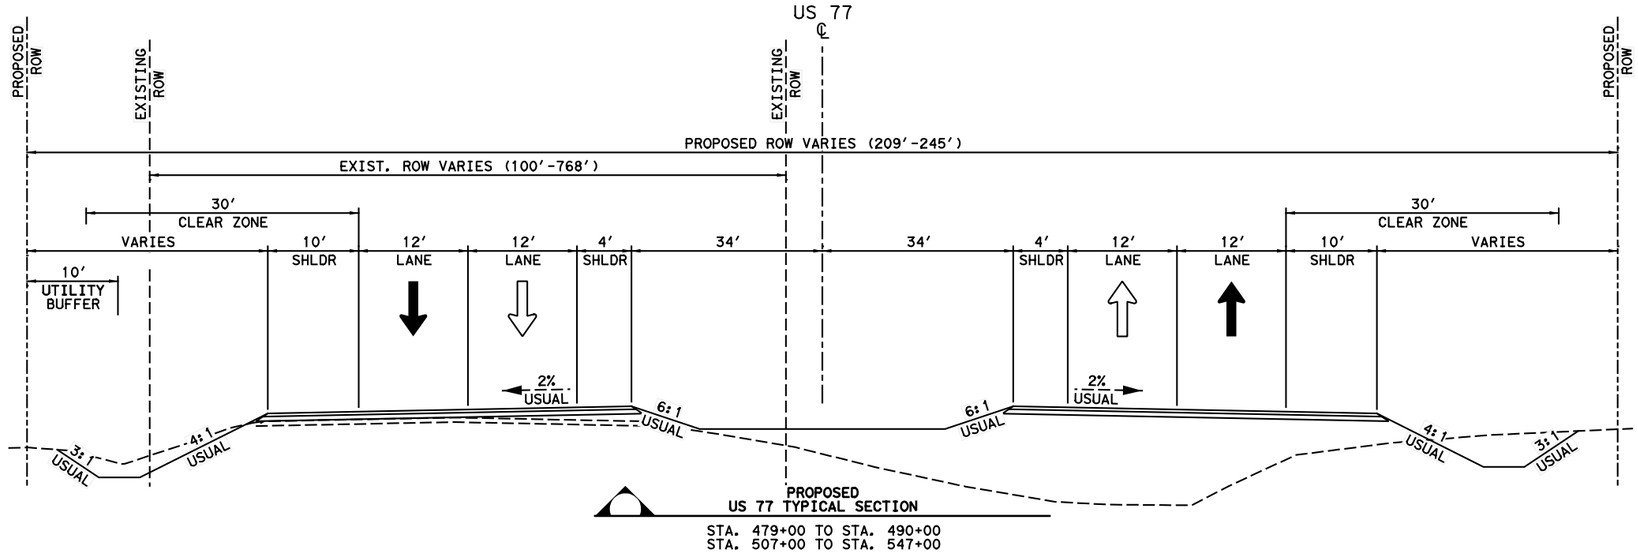

PROPOSED
US 77 TYPICAL SECTION

STA. 479+00 TO STA. 490+00
STA. 507+00 TO STA. 547+00

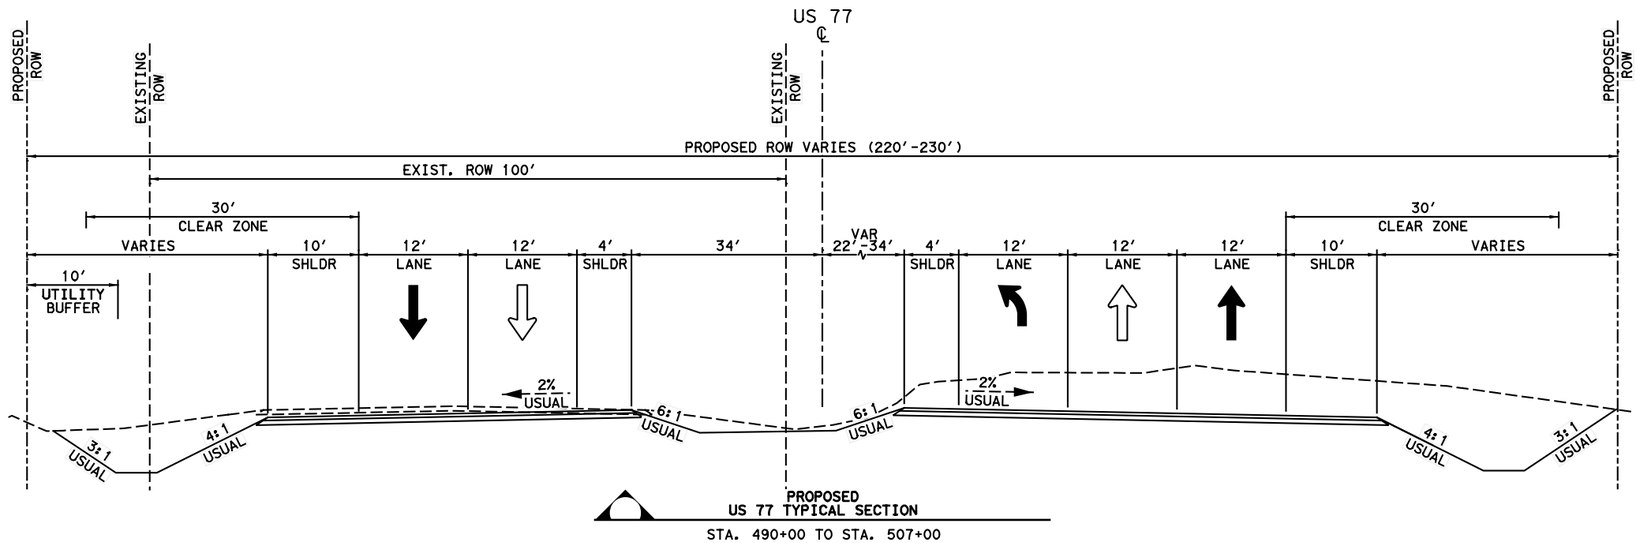

PROPOSED
US 77 TYPICAL SECTION

STA. 490+00 TO STA. 507+00

REV NO.	DATE	BY	REVISION

RTG RODRIGUEZ TRANSPORTATION GROUP
Firm No. 587
This document is released for the purposes of interim review under the authority of Robert B. Robbins, P.E. 95864 on $DATE$. It is not to be used for construction, bidding or permitting purposes.

RTG RODRIGUEZ TRANSPORTATION GROUP FIRM #587

Texas Department of Transportation

US 77
TYPICAL SECTIONS PROPOSED

SHEET 9 OF 11

© 2021

CONT	SECT	JOB	HIGHWAY
0211	06	059, ETC	US 77
DIST	COUNTY		SHEET NO.
YKM	FAYETTE		37

DATE: $DATE$ $TIME$
FILE: $FILES$

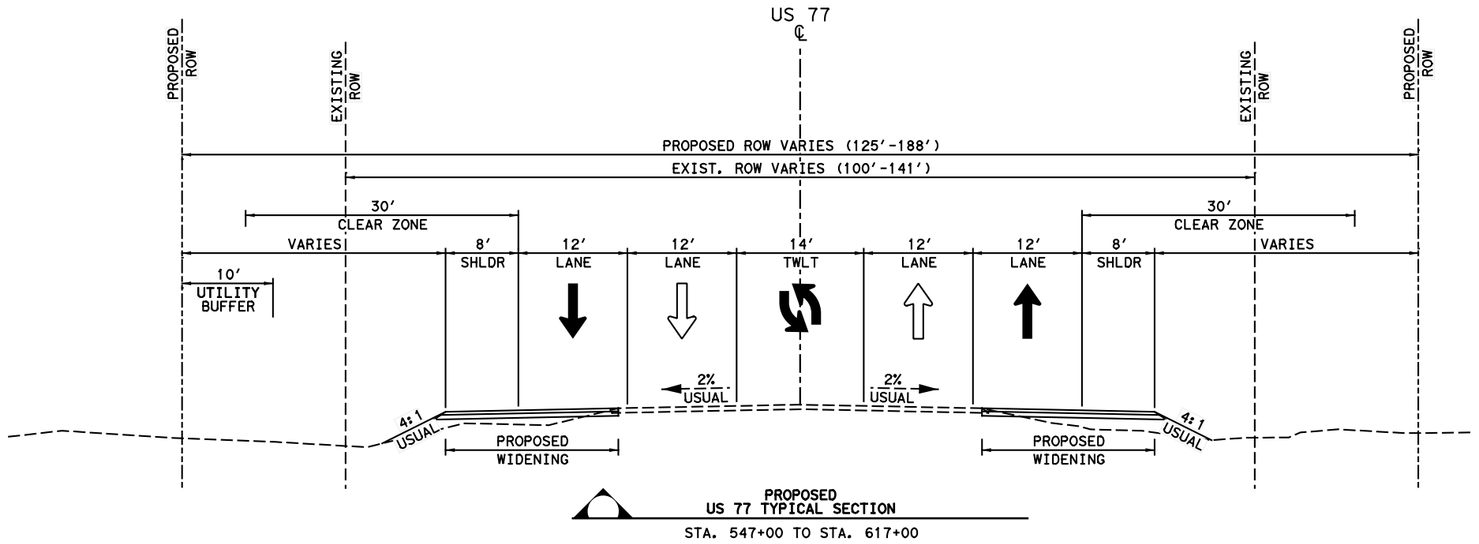

PROPOSED
US 77 TYPICAL SECTION

STA. 547+00 TO STA. 617+00

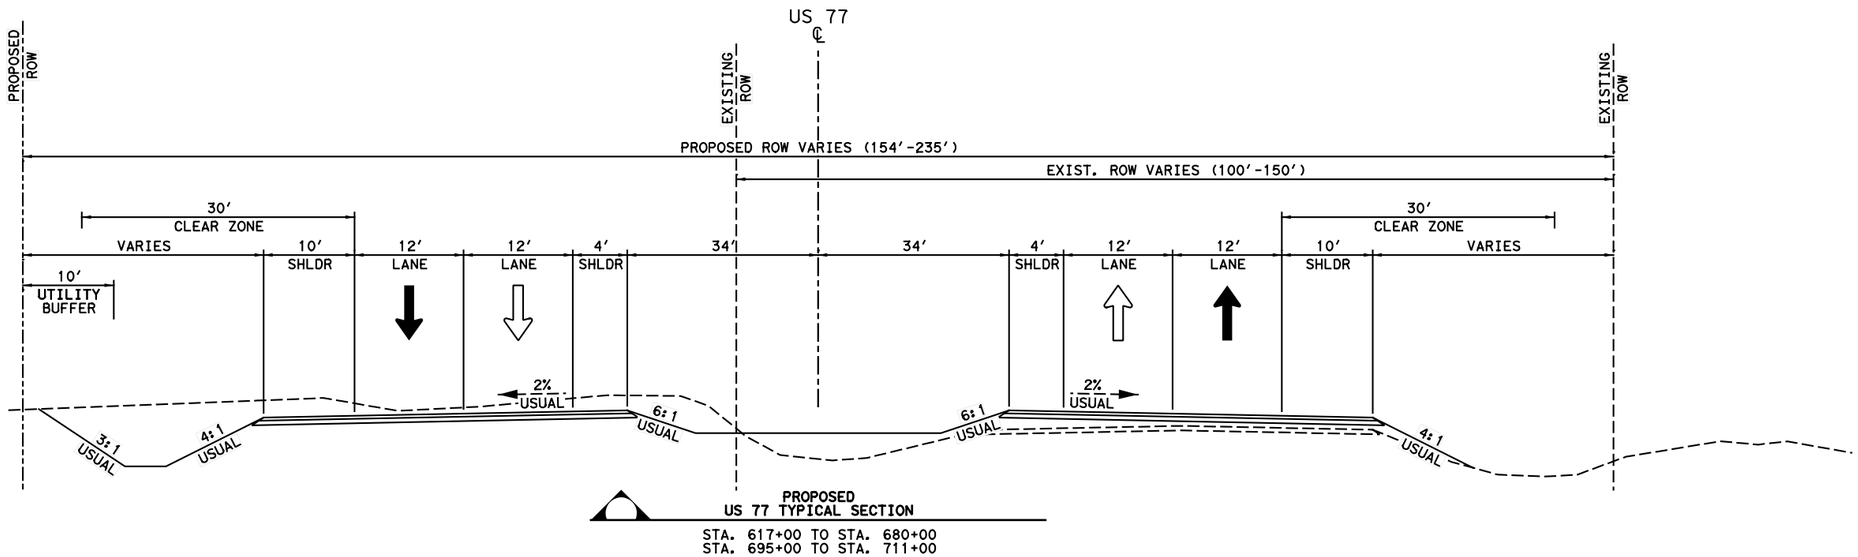

PROPOSED
US 77 TYPICAL SECTION

STA. 617+00 TO STA. 680+00
STA. 695+00 TO STA. 711+00

REV NO.	DATE	BY	REVISION

RTG RODRIGUEZ TRANSPORTATION GROUP
Firm No. 587
This document is released for the purposes of interim review under the authority of Robert B. Robbins, P.E. 95864 on $DATE$. It is not to be used for construction, bidding or permitting purposes.

RTG RODRIGUEZ TRANSPORTATION GROUP
FIRM #587

Texas Department of Transportation

US 77
TYPICAL SECTIONS PROPOSED

SHEET 10 OF 11

© 2021

CONT	SECT	JOB	HIGHWAY
0211	06	059, ETC	US 77
DIST	COUNTY		SHEET NO.
YKM	FAYETTE		38

DATE: $DATE$ $TIME$
FILE: $FILE$

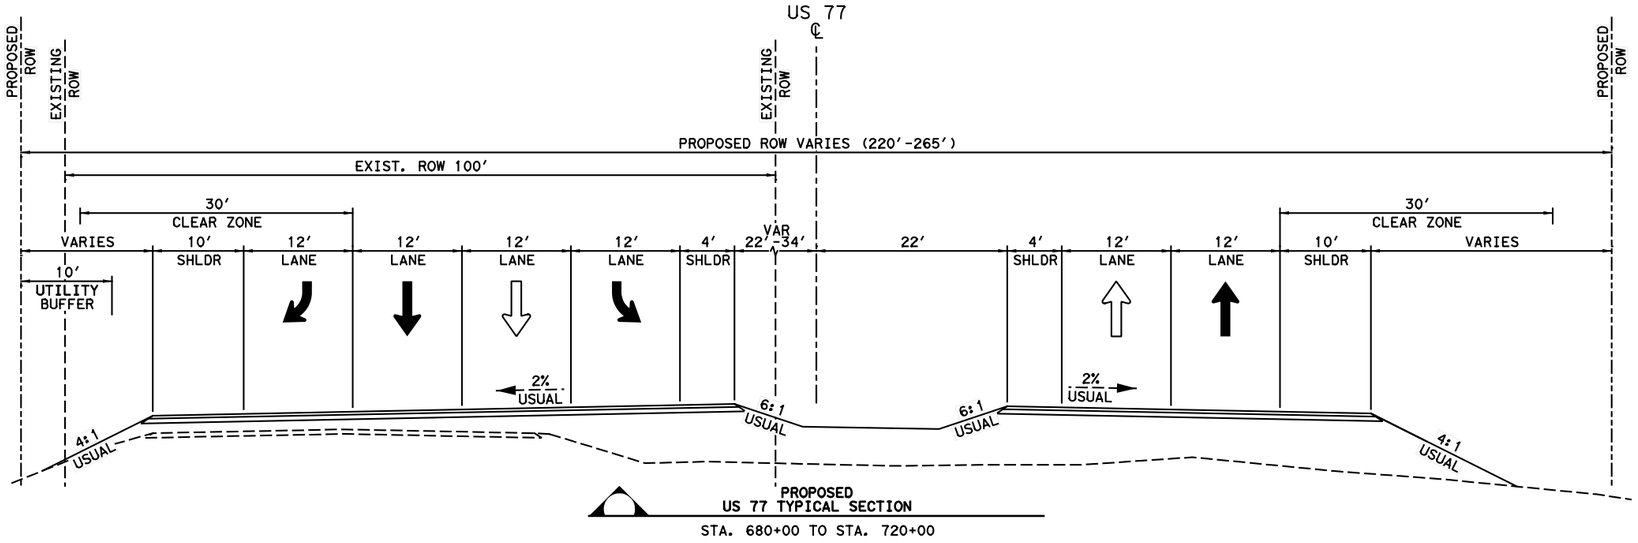

PROPOSED
US 77 TYPICAL SECTION
STA. 680+00 TO STA. 720+00

REV NO.	DATE	BY	REVISION

RTG RODRIGUEZ TRANSPORTATION GROUP
Firm No. 587
This document is released for the purposes of interim review under the authority of Robert B. Robbins, P.E. 95864 on $DATE$. It is not to be used for construction, bidding or permitting purposes.

RTG RODRIGUEZ TRANSPORTATION GROUP FIRM #587

Texas Department of Transportation

US 77
TYPICAL SECTIONS PROPOSED

SHEET 11 OF 11

© 2021	CONT	SECT	JOB	HIGHWAY
	0211	06	059, ETC	US 77
	DIST	COUNTY		SHEET NO.
	YKM	FAYETTE		39

DATE: $DATE$ $TIME$
FILE: $FILES$