Conceptual Rendering
Westbound Managed Lanes near Hillcrest Road

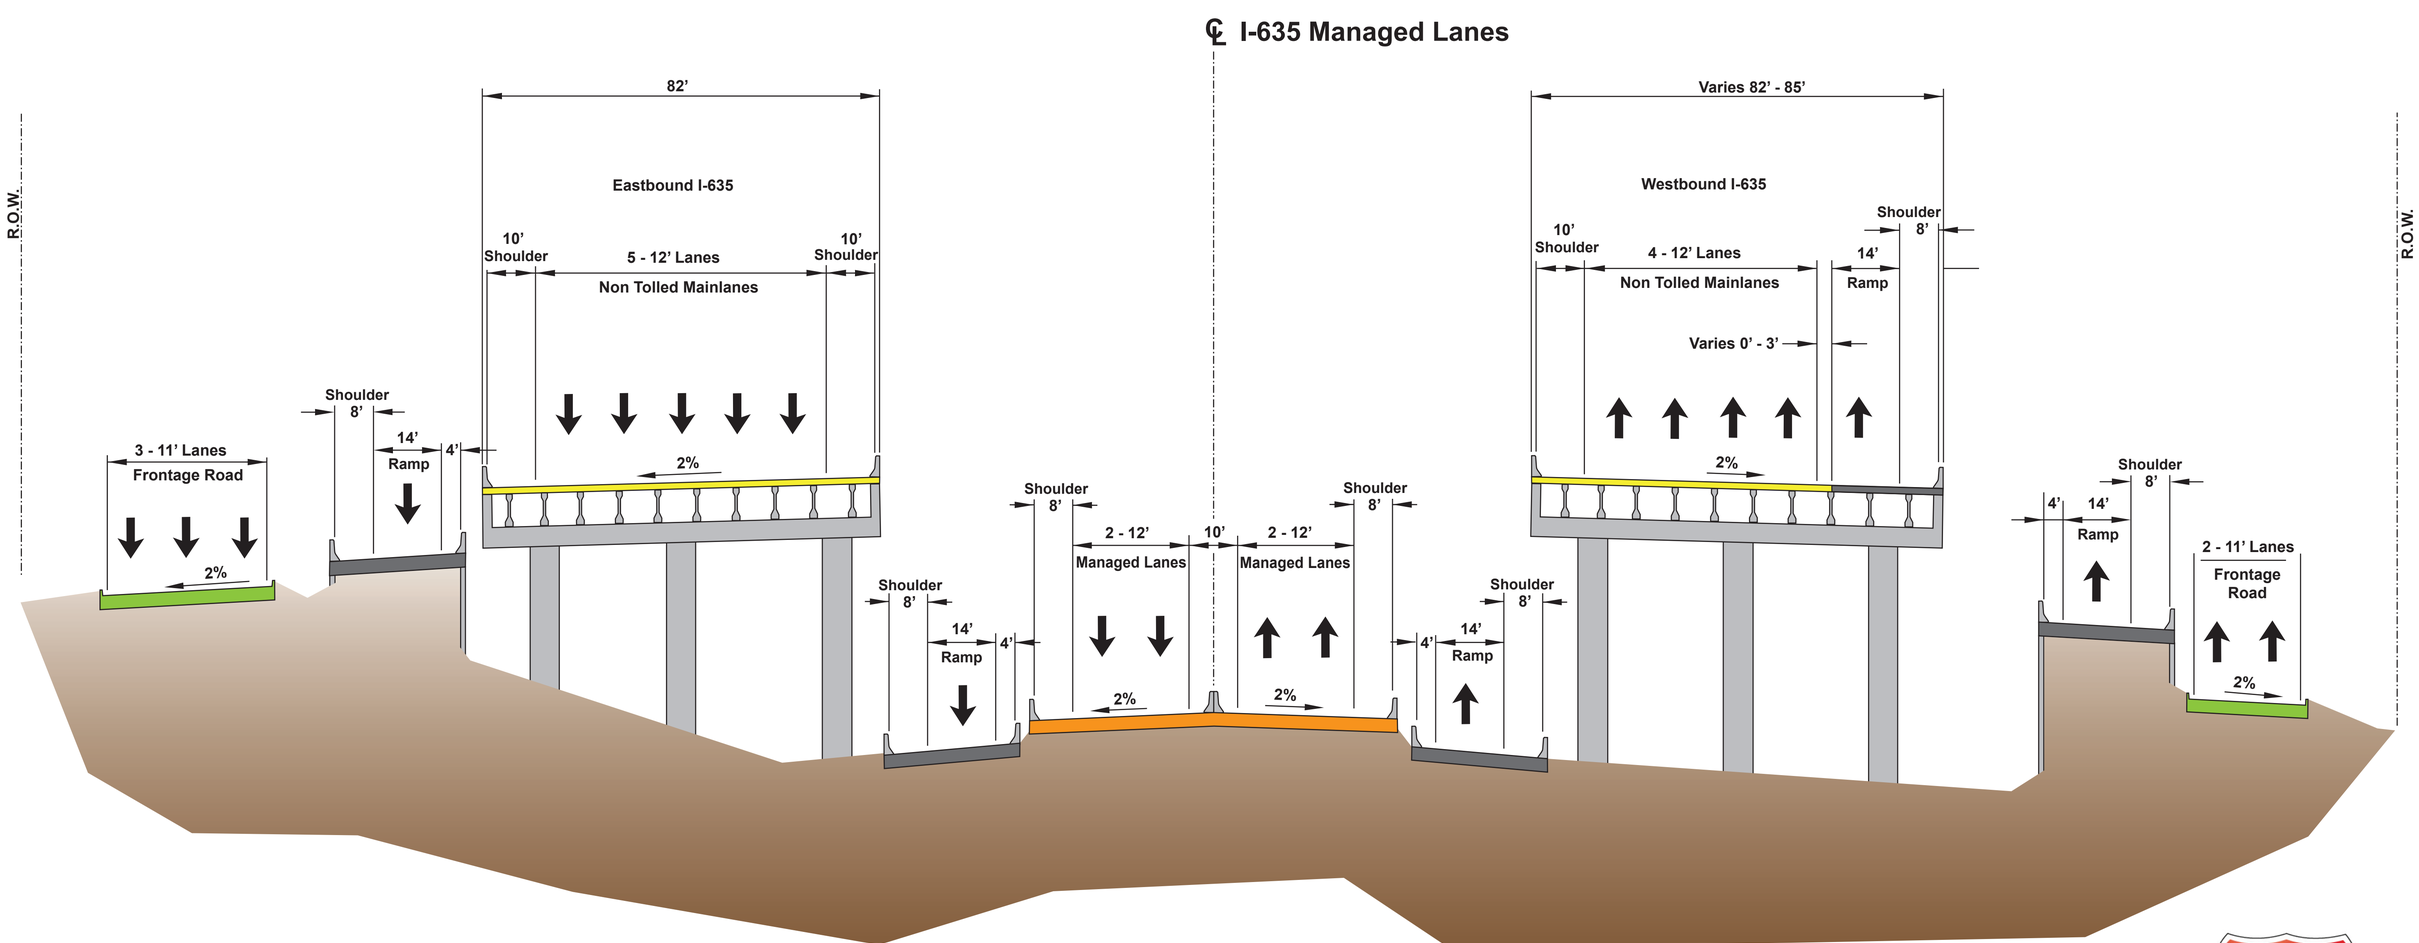

Typical Section
Not To Scale

Texas Department of Transportation

THE NEW LBJ