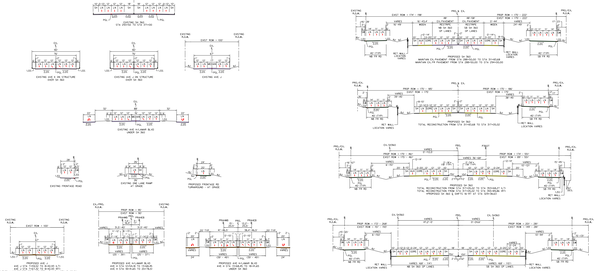

NOTE: BRIDGE BEAMS, BENTS, ETC. NOT SHOWN ON TYPICAL SECTIONS ON STRUCTURE

TYPICAL SECTIONS

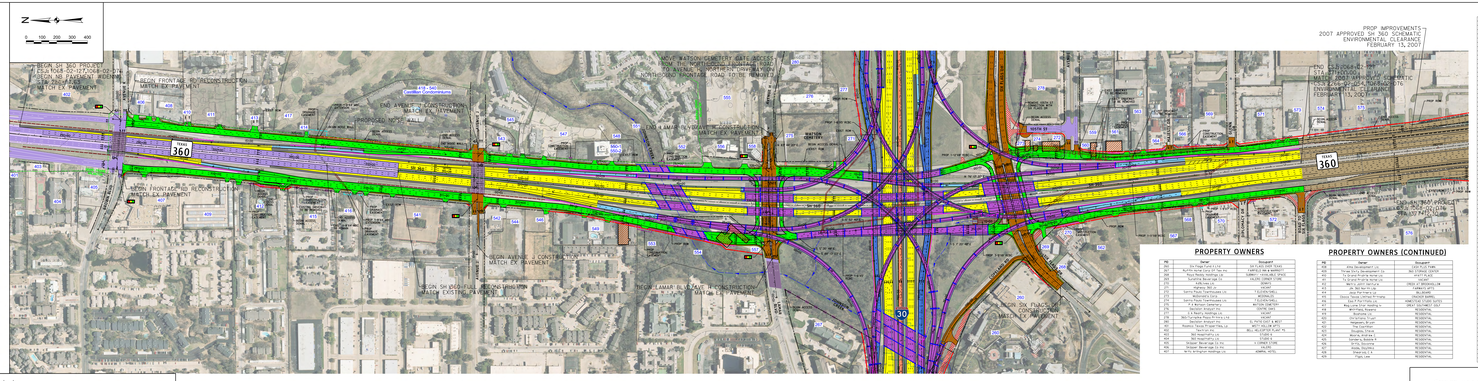

TRAFFIC DIAGRAM

PROPERTY OWNERS

PID	Owner	Occupant
