CONCEPTUAL

NOT INTENDED FOR PUBLIC USE

THE CONCEPTUAL SECTIONS DEPICTED ON THESE FIGURES ARE INTENDED FOR INTERNAL DISCUSSION ONLY AND ARE NOT INTENDED FOR PUBLIC DISTRIBUTION.

PRELIMINARY- SUBJECT TO CHANGE DRAFT MARCH 2007

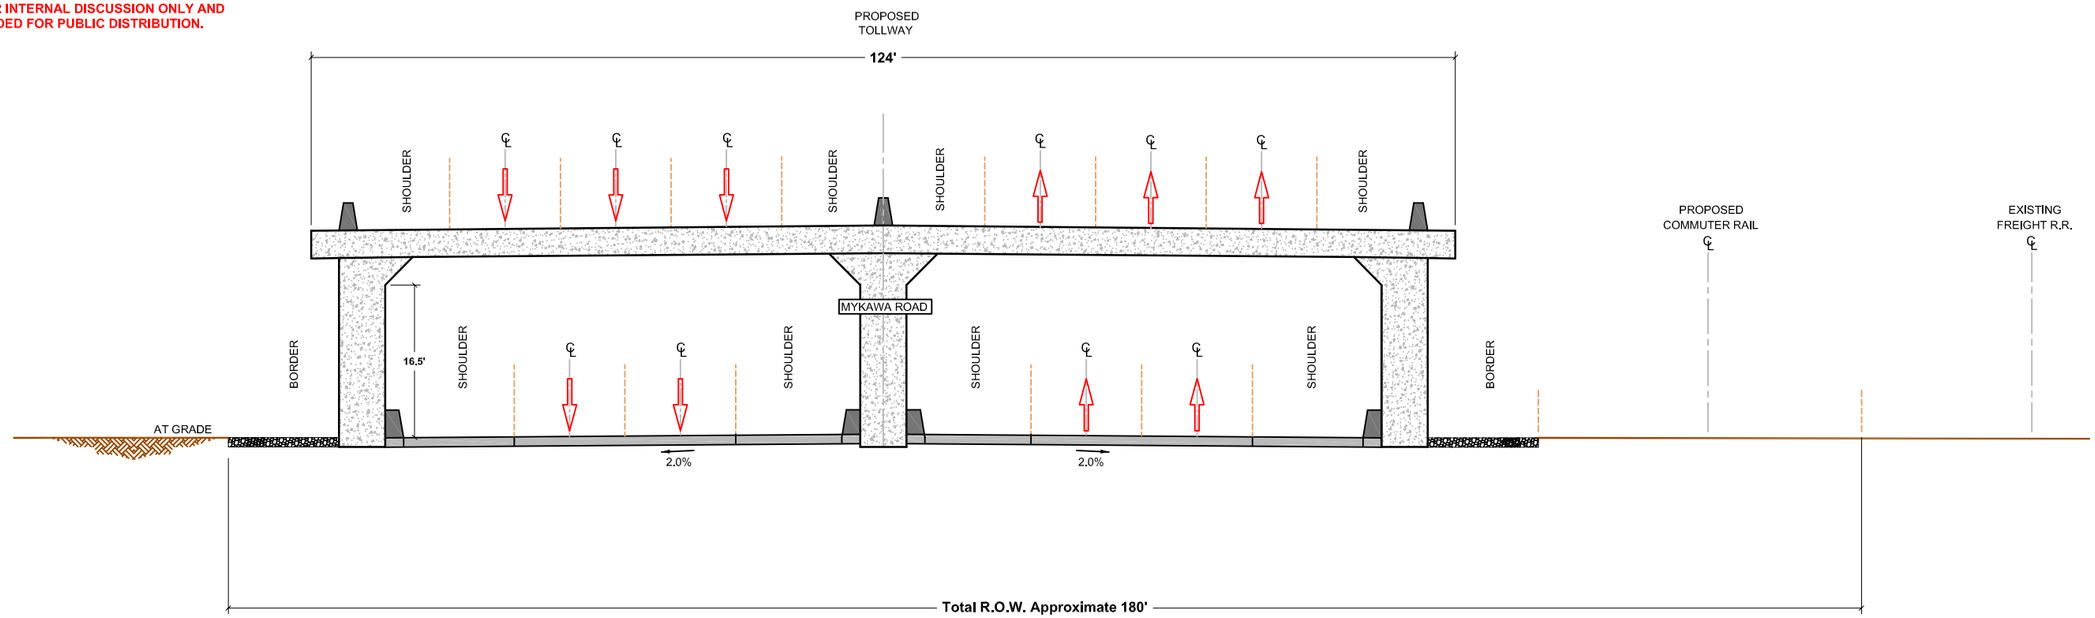

SECTION B-B

URS
9801 WESTHEIMER, SUITE 500
HOUSTON, TEXAS 77042
PH.: (713) 914-0999
FAX: (713) 789-8404

Title: B - B' Section Detail Houston Scenarios			
Project: SH-35 Project Houston, Texas			
Client: TXDOT			
Scale: AS SHOWN	Drawn by: SJF	Date: 12-12-06	
	Chk'd by: SK	Date: 12-12-06	
Project No.: 25008721	File Name: Section Cuts for Houston.dwg	Figure: -	