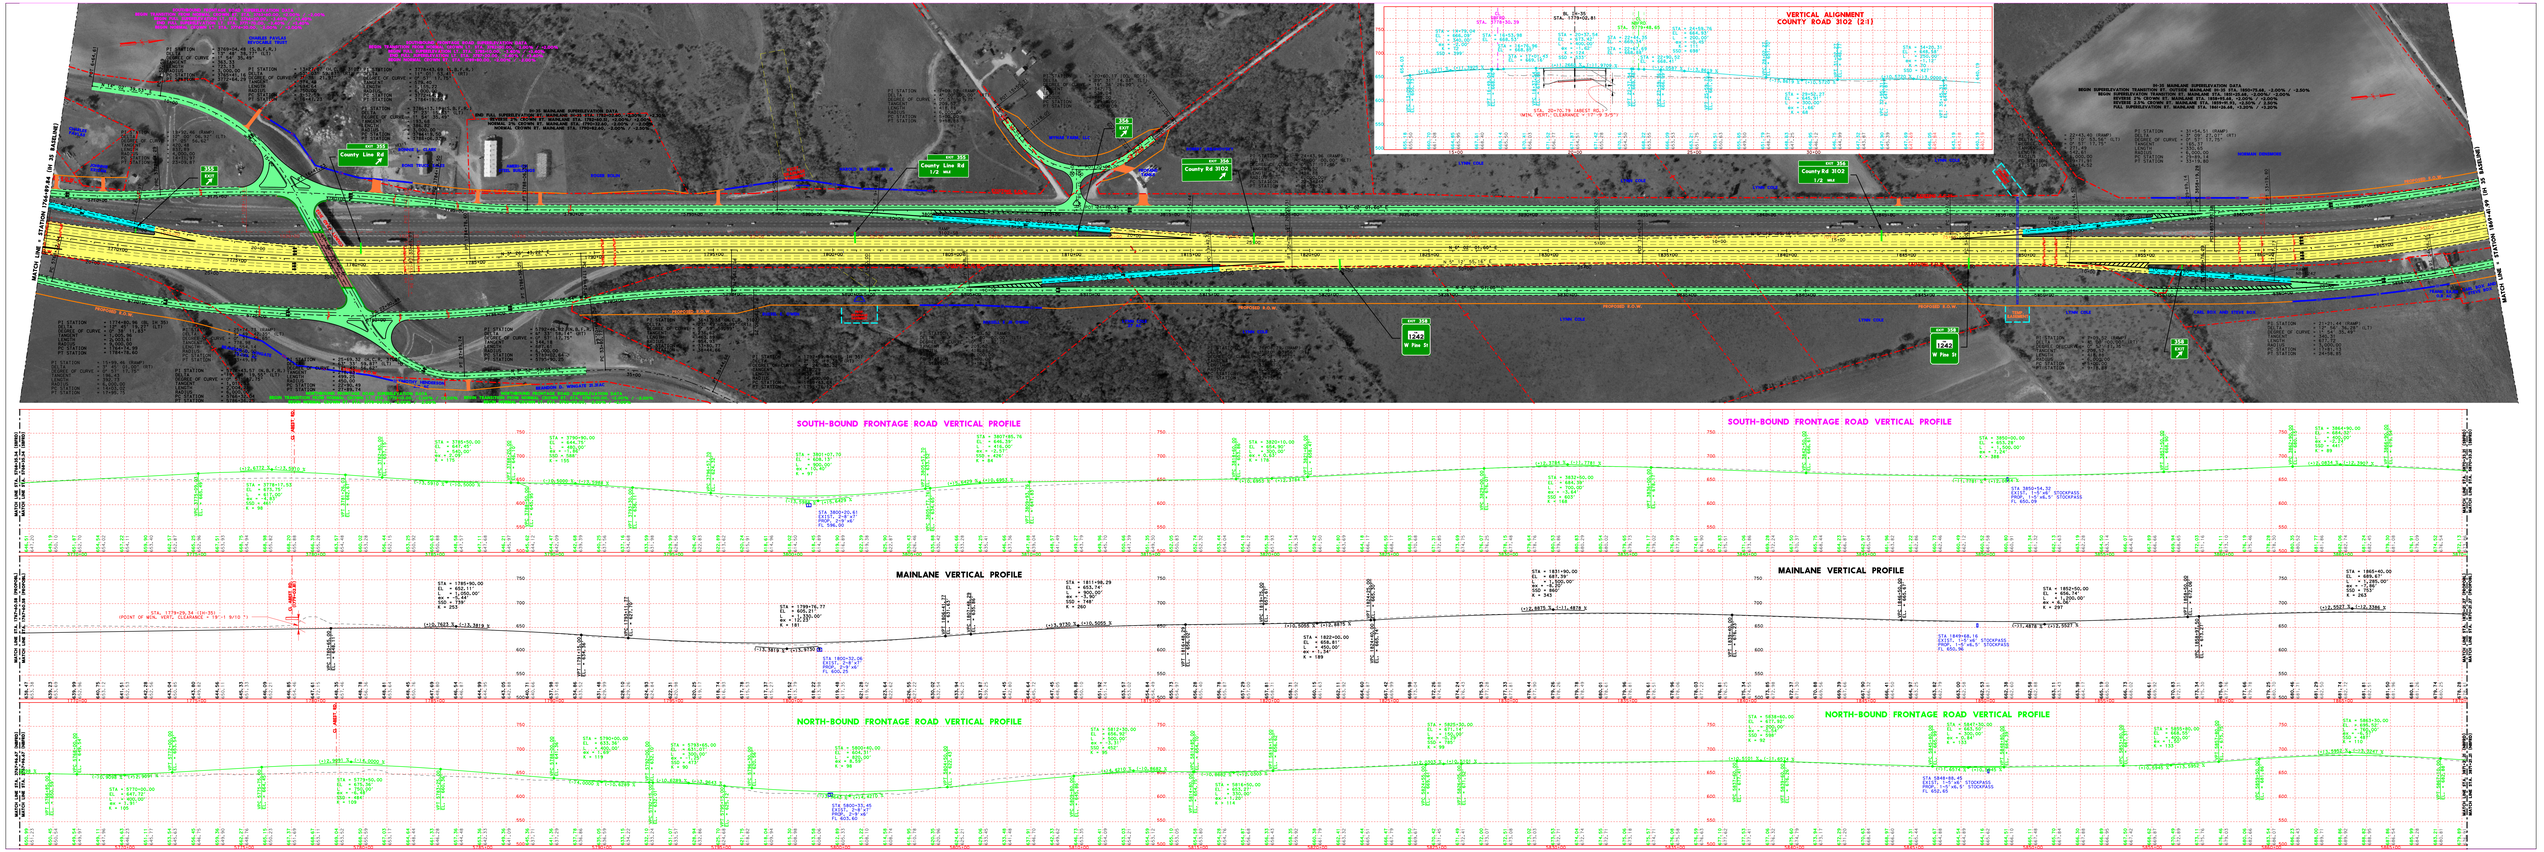
VERTICAL ALIGNMENT
COUNTY ROAD 3102 (2:1)
County Line Rd
County Rd 3102
SOUTH-BOUND FRONTAGE ROAD VERTICAL PROFILE
MAINLANE VERTICAL PROFILE
NORTH-BOUND FRONTAGE ROAD VERTICAL PROFILE