# STATE OF TEXAS
## DEPARTMENT OF TRANSPORTATION

## SCHEMATIC OF PROPOSED STATE HIGHWAY IMPROVEMENT

BELL AND WILLIAMSON COUNTY
JUNE 24, 2009

FROM N. LOOP 363 TO SOUTH FM 2837

PROJECT LENGTH: 17.01 MILES

CSJ: 0015-04-067, 0015-04-070, 0015-02-046, 2015-01-187

SCALE: 1:100 HORIZONTAL
1:20 VERTICAL

FUNCT.ORAL CLASS: RURAL PRIMARY
RURAL FRONTAGE ROAD (SOUTH OF FM 1977)

DESIGN SPEED: 24 MPH = 0.0MI

| IH 35 MAINLANES | 55 MPH |
|---|---|
| NORTH FRONTAGE ROAD | 30 MPH |
| SOUTH FRONTAGE ROAD | 30 MPH |
| CROSS FRONTAGE ROAD | 30 MPH |
| RURAL FRONTAGE ROAD | 30 MPH |
| RAMPS | 30 MPH |

TRAFFIC PROJECT:DHAL (ADT11) AA-2030 (2034)
AA-2035 (2039)

END PROJECT

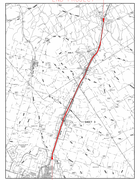

BEGIN PROJECT

PROFESSIONAL
P.E. LICENSE NUMBER
CPRV Chiang Patel & Yerby, Inc.
F-2444
FIRM NO. DATE: JUNE 5, 2009
P.E. NO. _____ DATE: 06/30/09

Texas Department of Transportation
Texas Transportation Commission

CPRV Chiang, Patel & Yerby, Inc.

FORM N. CHANG: DATE: 06/30/09
DISTRICT ENGINEER: DATE:
DIRECTOR OF TRANSPORTATION PLANNING & DEVELOPMENT: DATE:
AREA ENGINEER: DATE:
AREA ENGINEER: DATE:

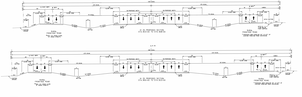

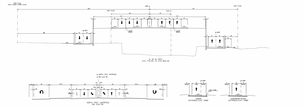

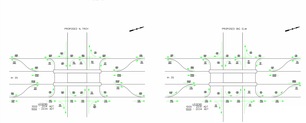

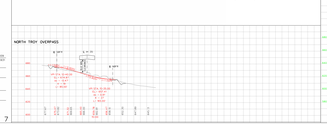

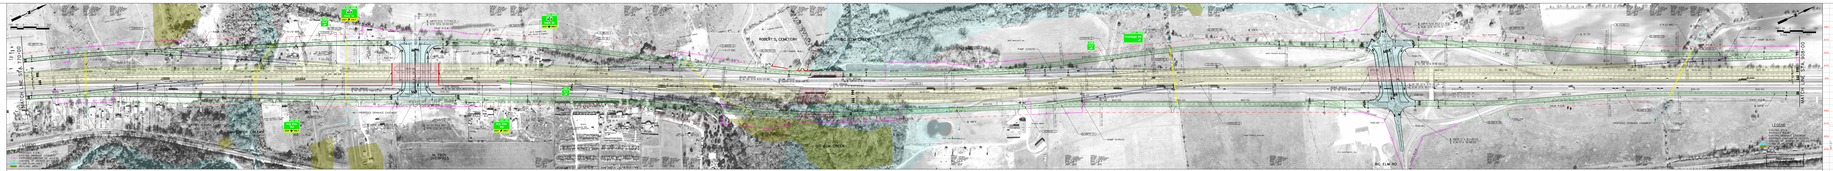

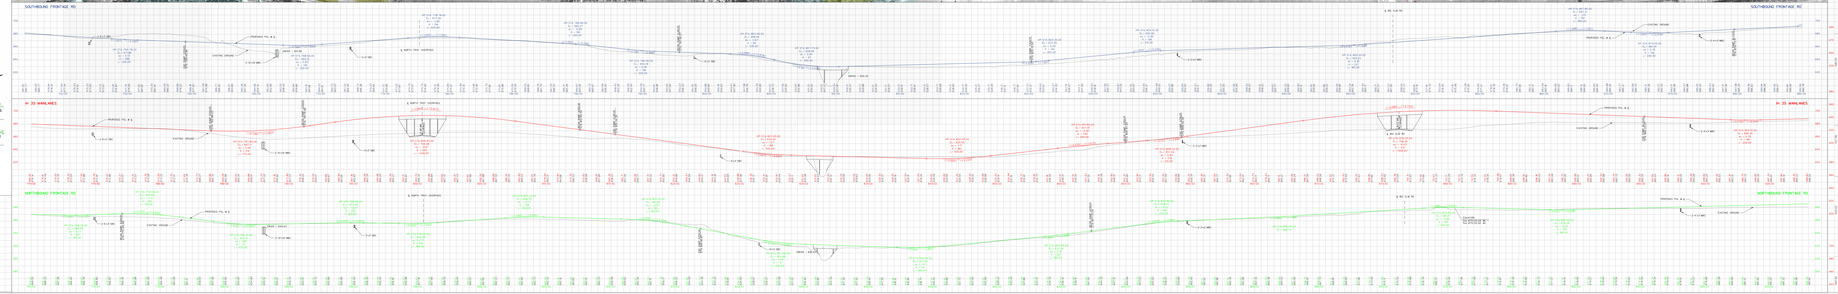

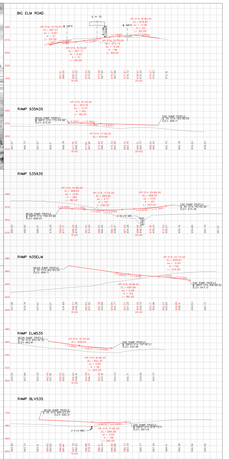

SHEET 3 OF 7