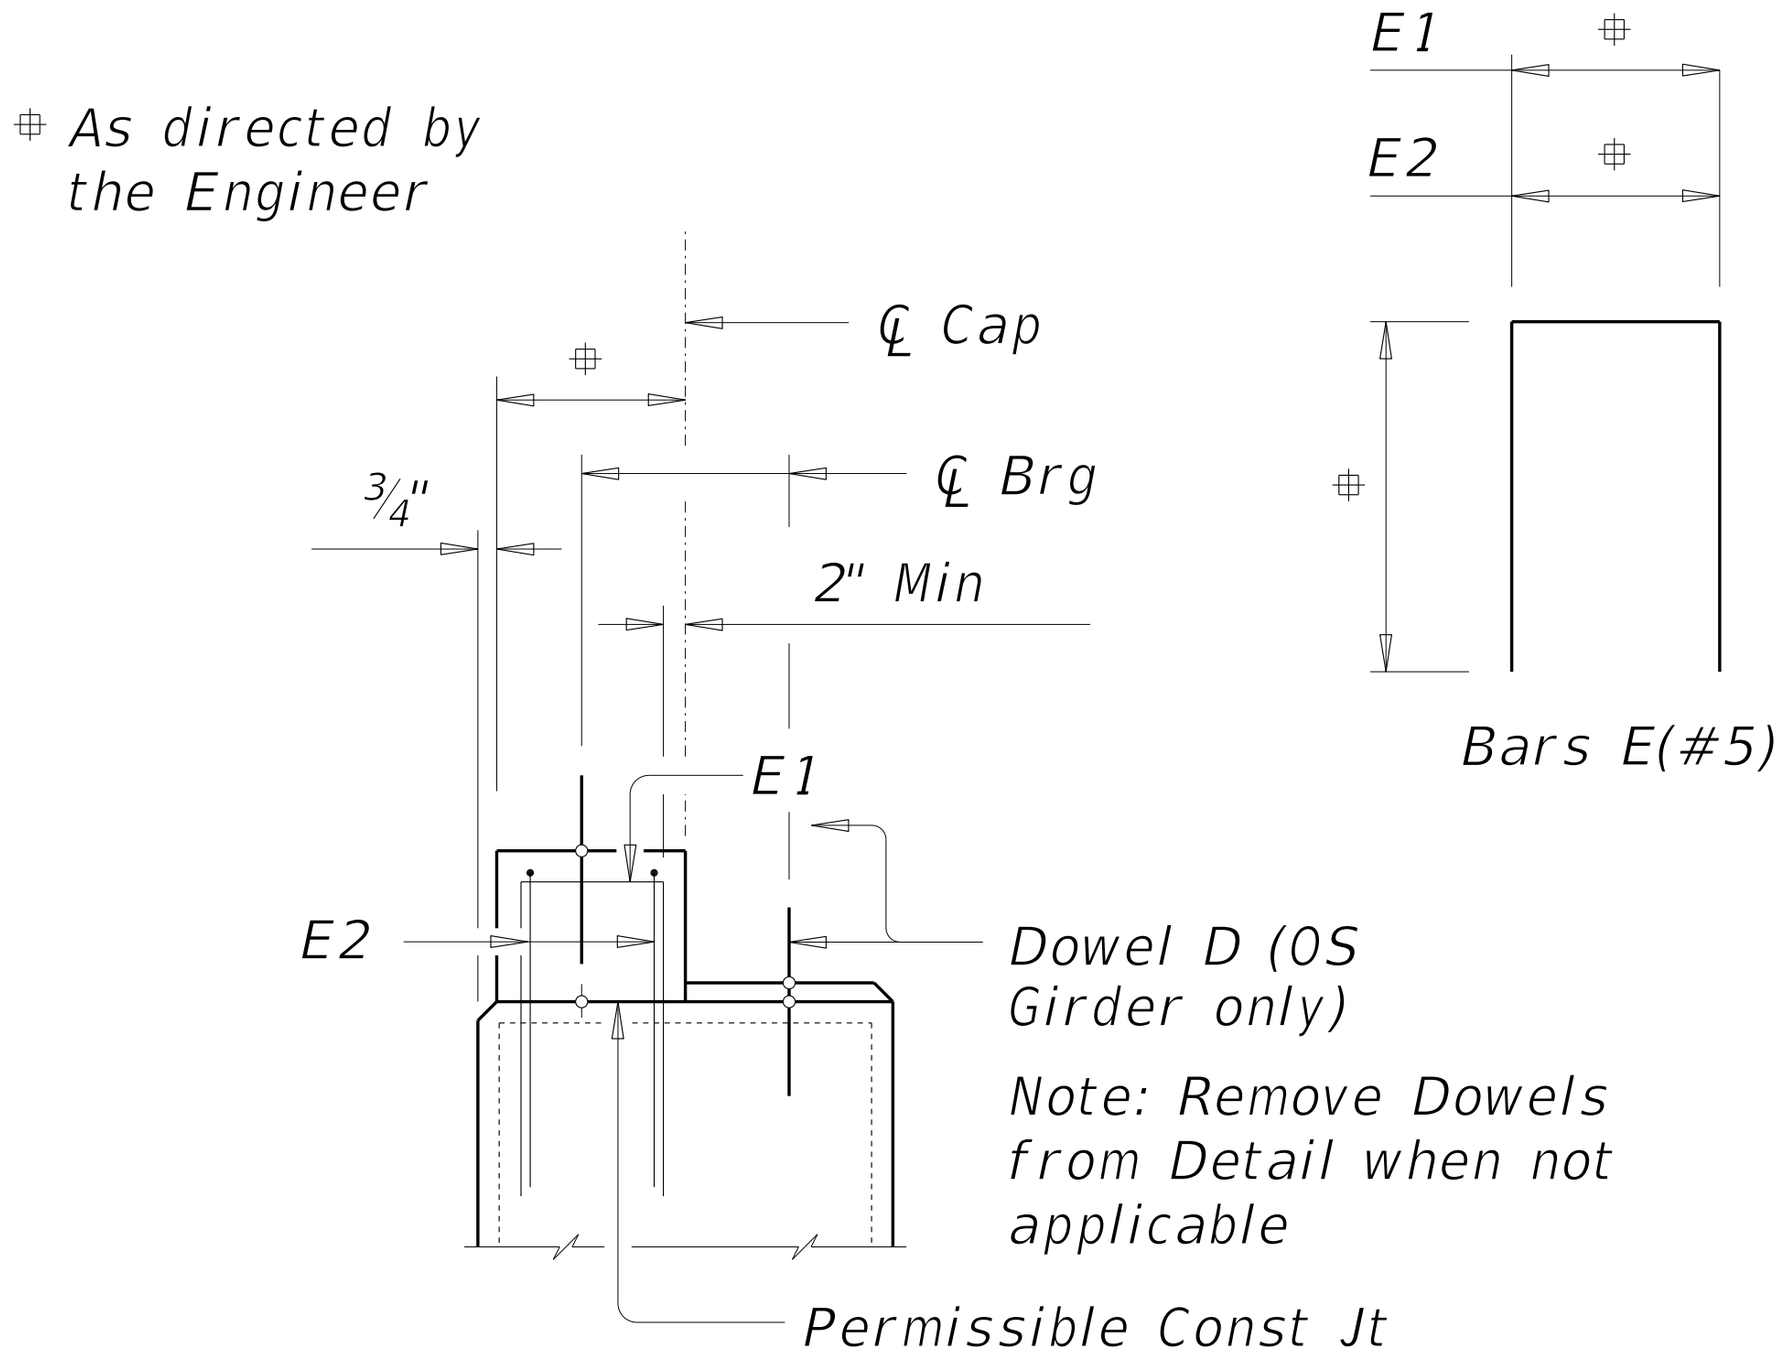

PEDESTAL SECTION