DEVELOPER'S SCHEMATIC
DFW CONNECTOR PROJECT
DALLAS & TARRANT COUNTIES

STATE HIGHWAY 114
FROM BUSINESS 114L TO INTERNATIONAL PARKWAY
AND
STATE HIGHWAY 121
FROM SH 360 TO FM 2499

D.2.6
EXHIBIT 2, APPENDIX 3: SCHEMATICS

ROLL 4 OF 4

DESIGN SPEED

FUNCTIONAL CLASSIFICATION, DESIGN SPEED‡
MAINLANES-URBAN FREEWAY-70 MPH
COLLECTOR DISTRIBUTOR -URBAN FREEWAY-50 MPH
RAMP-URBAN FREEWAY-50 MPH
FRONTAGE ROADS-COLLECTOR-40 MPH
CROSS STREETS-COLLECTOR-30 MPH
TURNABOUTS,UTURNS-COLLECTOR-20 MPH
FM 2499-URBAN FREEWAY-55 MPH

CONFIGURATION 2 WITH DEFERRALS
BEST AND FINAL OFFER

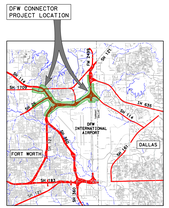

DALLAS AND TARRANT COUNTIES

NOT FOR CONSTRUCTION OR
PERMIT PURPOSES
PREPARED UNDER THE SUPERVISION OF
WILLIAM M. FRYE, P.E. #81465
MAY 18, 2009

NorthGate Constructors

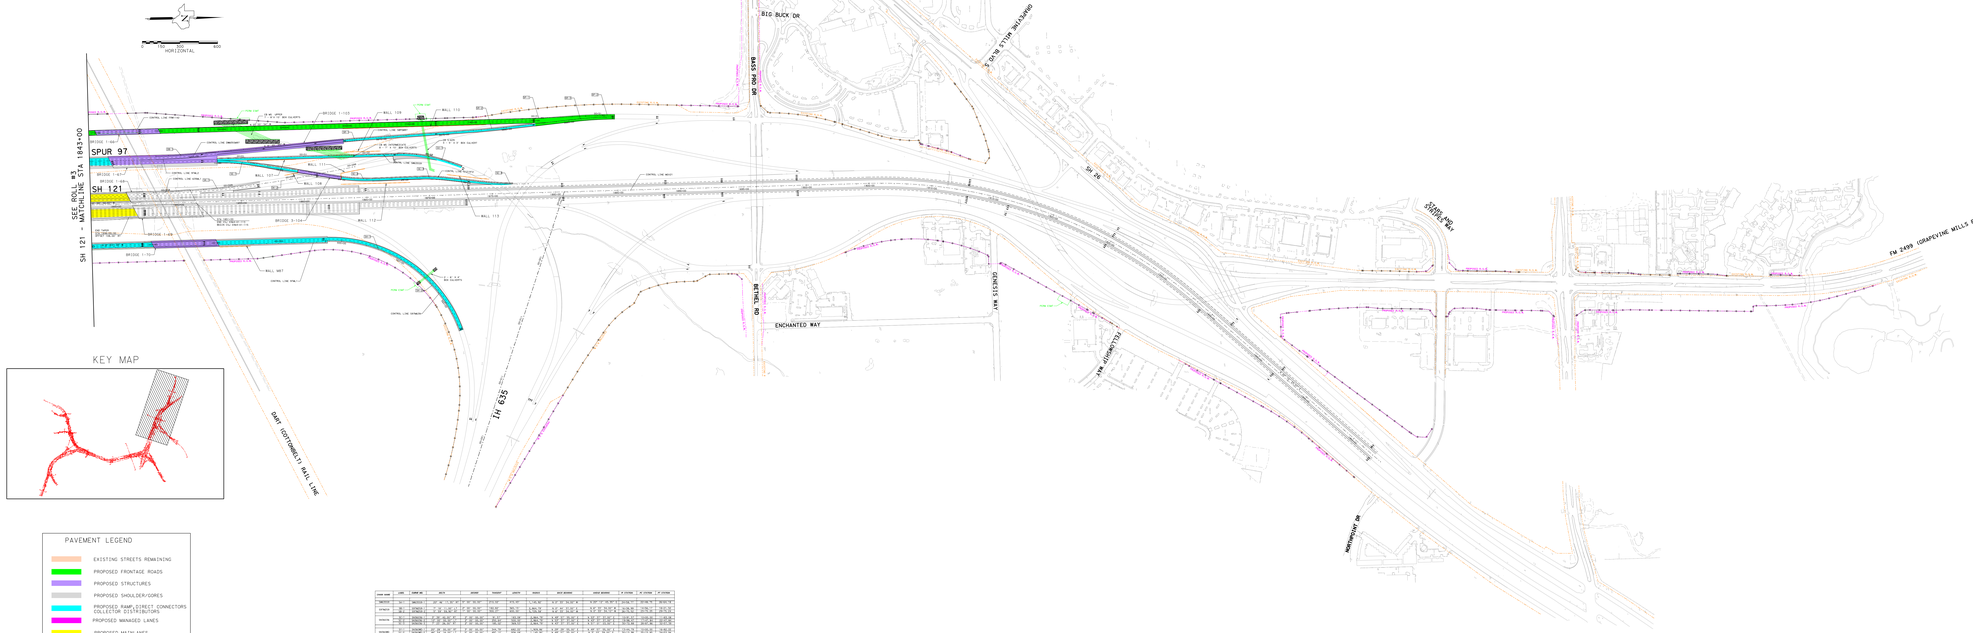

KEY MAP

PAVEMENT LEGEND

- EXISTING STREETS REMAINING
- PROPOSED FRONTAGE ROADS
- PROPOSED STRUCTURES
- PROPOSED SHOULDER/GORES
- PROPOSED RAMP, DIRECT CONNECTORS COLLECTOR DISTRIBUTORS
- PROPOSED MANAGED LANES
- PROPOSED MAINLANES
- PROPOSED CONSTRUCTION BY OTHERS
- PROPOSED CROSS STREETS/UTURNS
- EXISTING R.O.W.
- PROPOSED R.O.W.
- PROPOSED RETAINING WALL
- ALIGNMENT
- CONTROL OF ACCESS
- DIRECTION OF TRAFFIC, ONE LANE
- BENTS/ABUTMENTS
- DISPLACED BUILDING
- CURVE DATA LABEL

ROAD NAME	LIMITS	CURVE NO.	DELTA	DEGREE	TANGENT	LENGTH	CHORD	POST MARKER	CHORD BEARING	PC STATION	PT STATION
