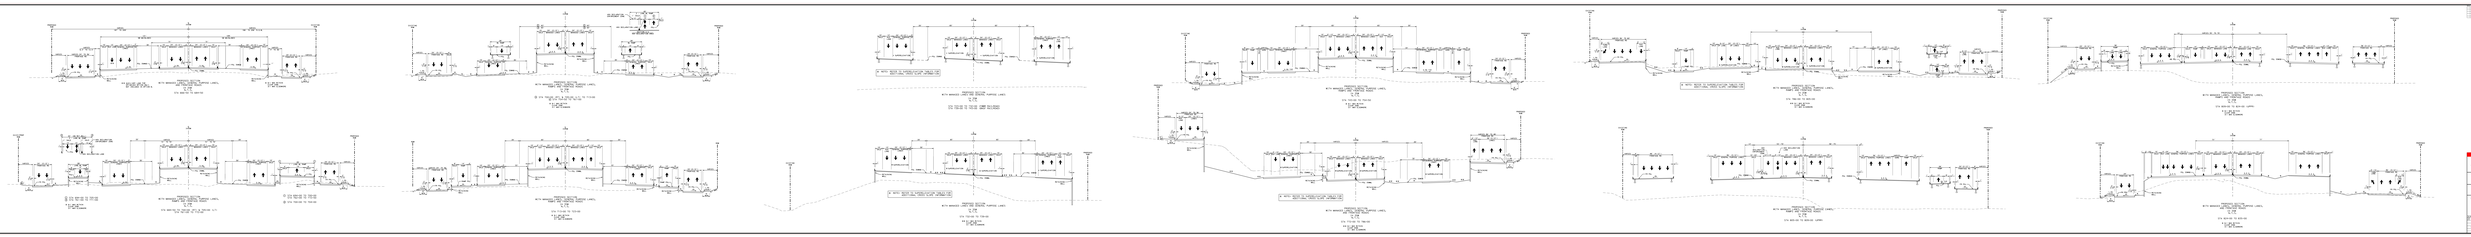
PRELIMINARY
north tarrant
AZOOM
TYPICAL SECTIONS